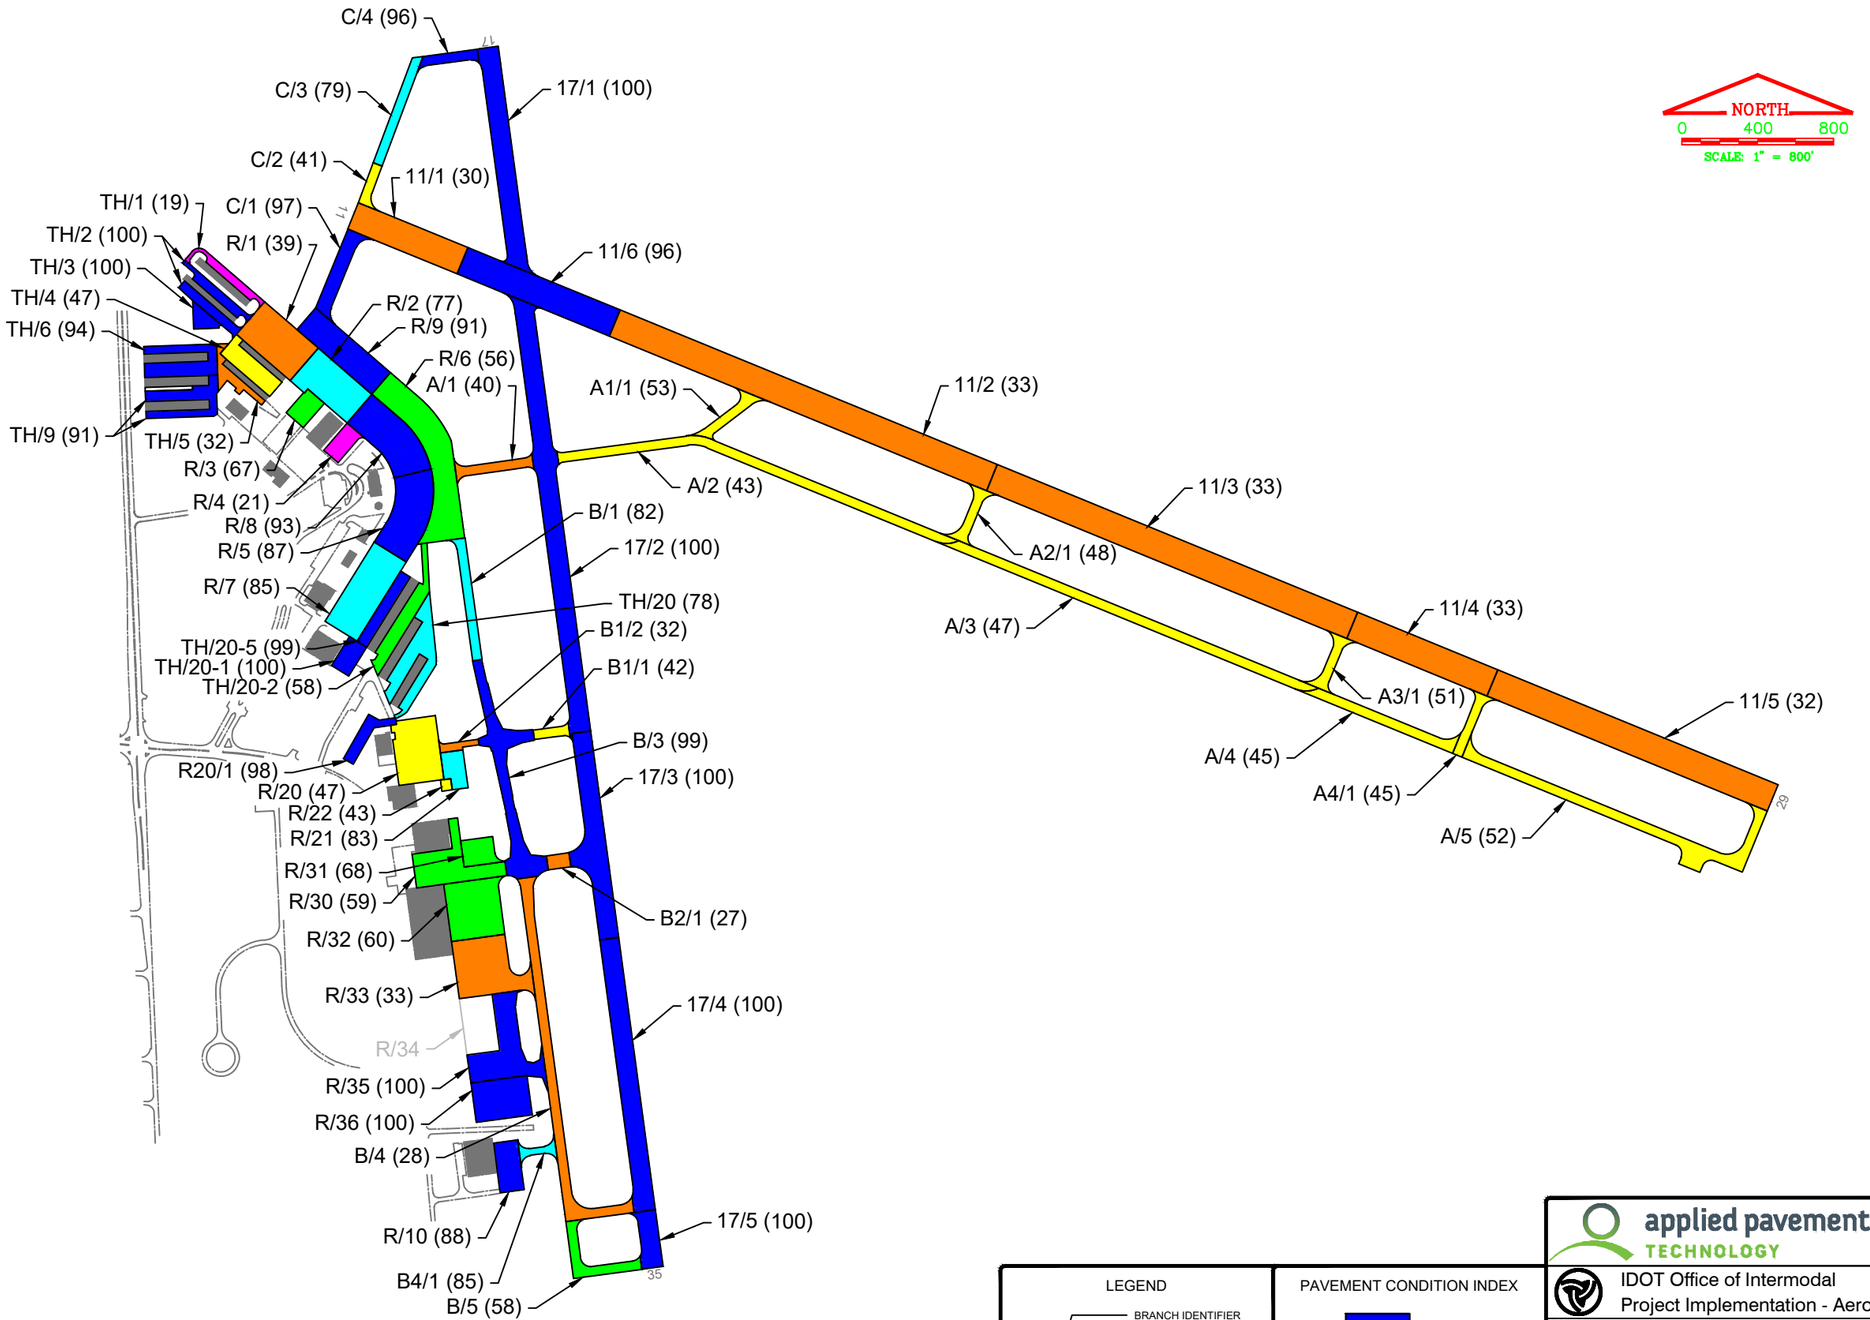


LEGEND

BRANCH IDENTIFIER
SECTION IDENTIFIER
PCI
18/1 (85)
SECTION BREAK LINE

PAVEMENT CONDITION INDEX

	86-100
	71-85
	56-70
	41-55
	26-40
	11-25
	0-10

applied pavement TECHNOLOGY
1908 South First Street, Suite #201
Champaign, IL 61820
Tel: (217) 398-3977
Fax: (217) 398-4027

IDOT Office of Intermodal
Project Implementation - Aeronautics

LOCATION: St. Louis Regional Airport, Alton, Illinois

PAGE TITLE: 2024 Pavement Condition Index Map

PROJECT DATE:	INSPECTION DATE:	PROJECT MANAGER:	JOB NUMBER:
Apr. 2024	Jul. 2024	LJR	2023-097-AM01
DRAWING SCALE:	LAST MODIFIED DATE:	REVISED BY:	DRAWN BY:
1"=800'	Sep. 2024	CWB	KEW
FILENAME:		LAYOUT NAME/NUMBER:	PAGE NUMBER:
St. Louis Regional Airport.dwg		PCI	X