


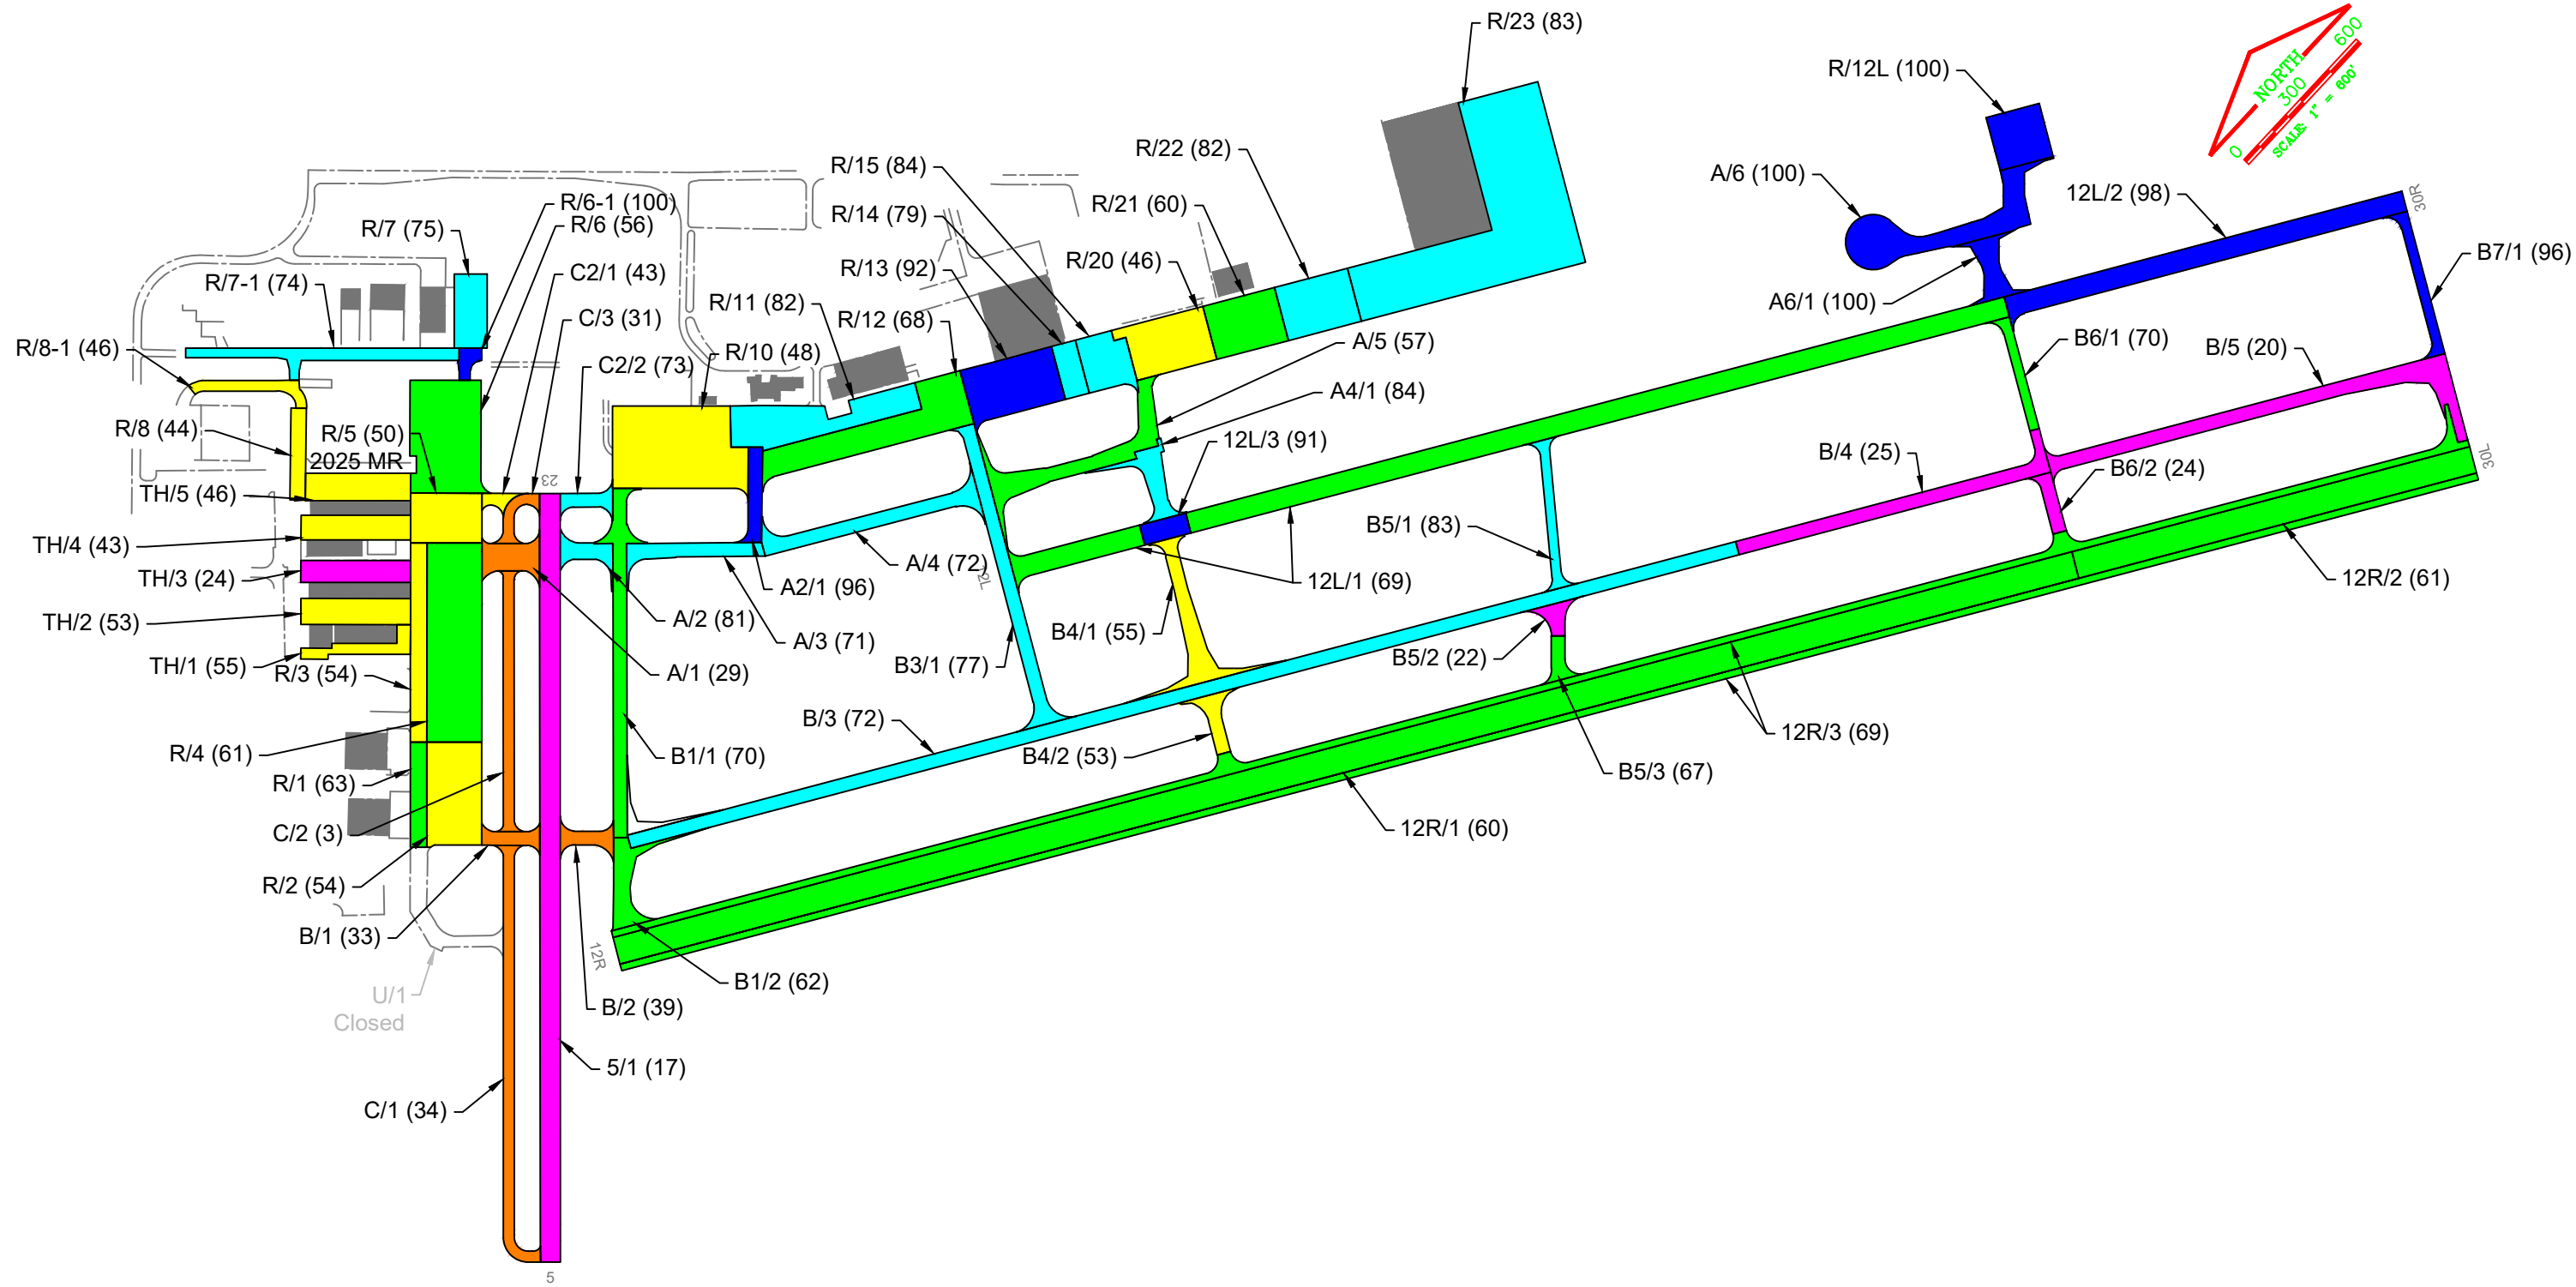

LEGEND

BRANCH IDENTIFIER

SECTION IDENTIFIER

PCI

SECTION BREAK LINE

PAVEMENT CONDITION INDEX

86-100
71-85
56-70
41-55
26-40
11-25
0-10

1908 South First Street, Suite #201
Champaign, IL 61820
Tel: (217) 398-3977
Fax: (217) 398-4027

IDOT Office of Intermodal
Project Implementation - Aeronautics

LOCATION:
St. Louis Downtown Airport
Cahokia, Illinois

PAGE TITLE:
2024 Pavement Condition Index Map

PROJECT DATE: Apr. 2024	INSPECTION DATE: Jul. 2024	PROJECT MANAGER: LJR	JOB NUMBER: 2020-080-AM01
DRAWING SCALE: 1"=600'	LAST MODIFIED DATE: Sep. 2024	REVISED BY: CWB	DRAWN BY: KEW
FILENAME: St. Louis Downtown Airport.dwg	LAYOUT NAME/NUMBER: PCI	PAGE NUMBER: X	