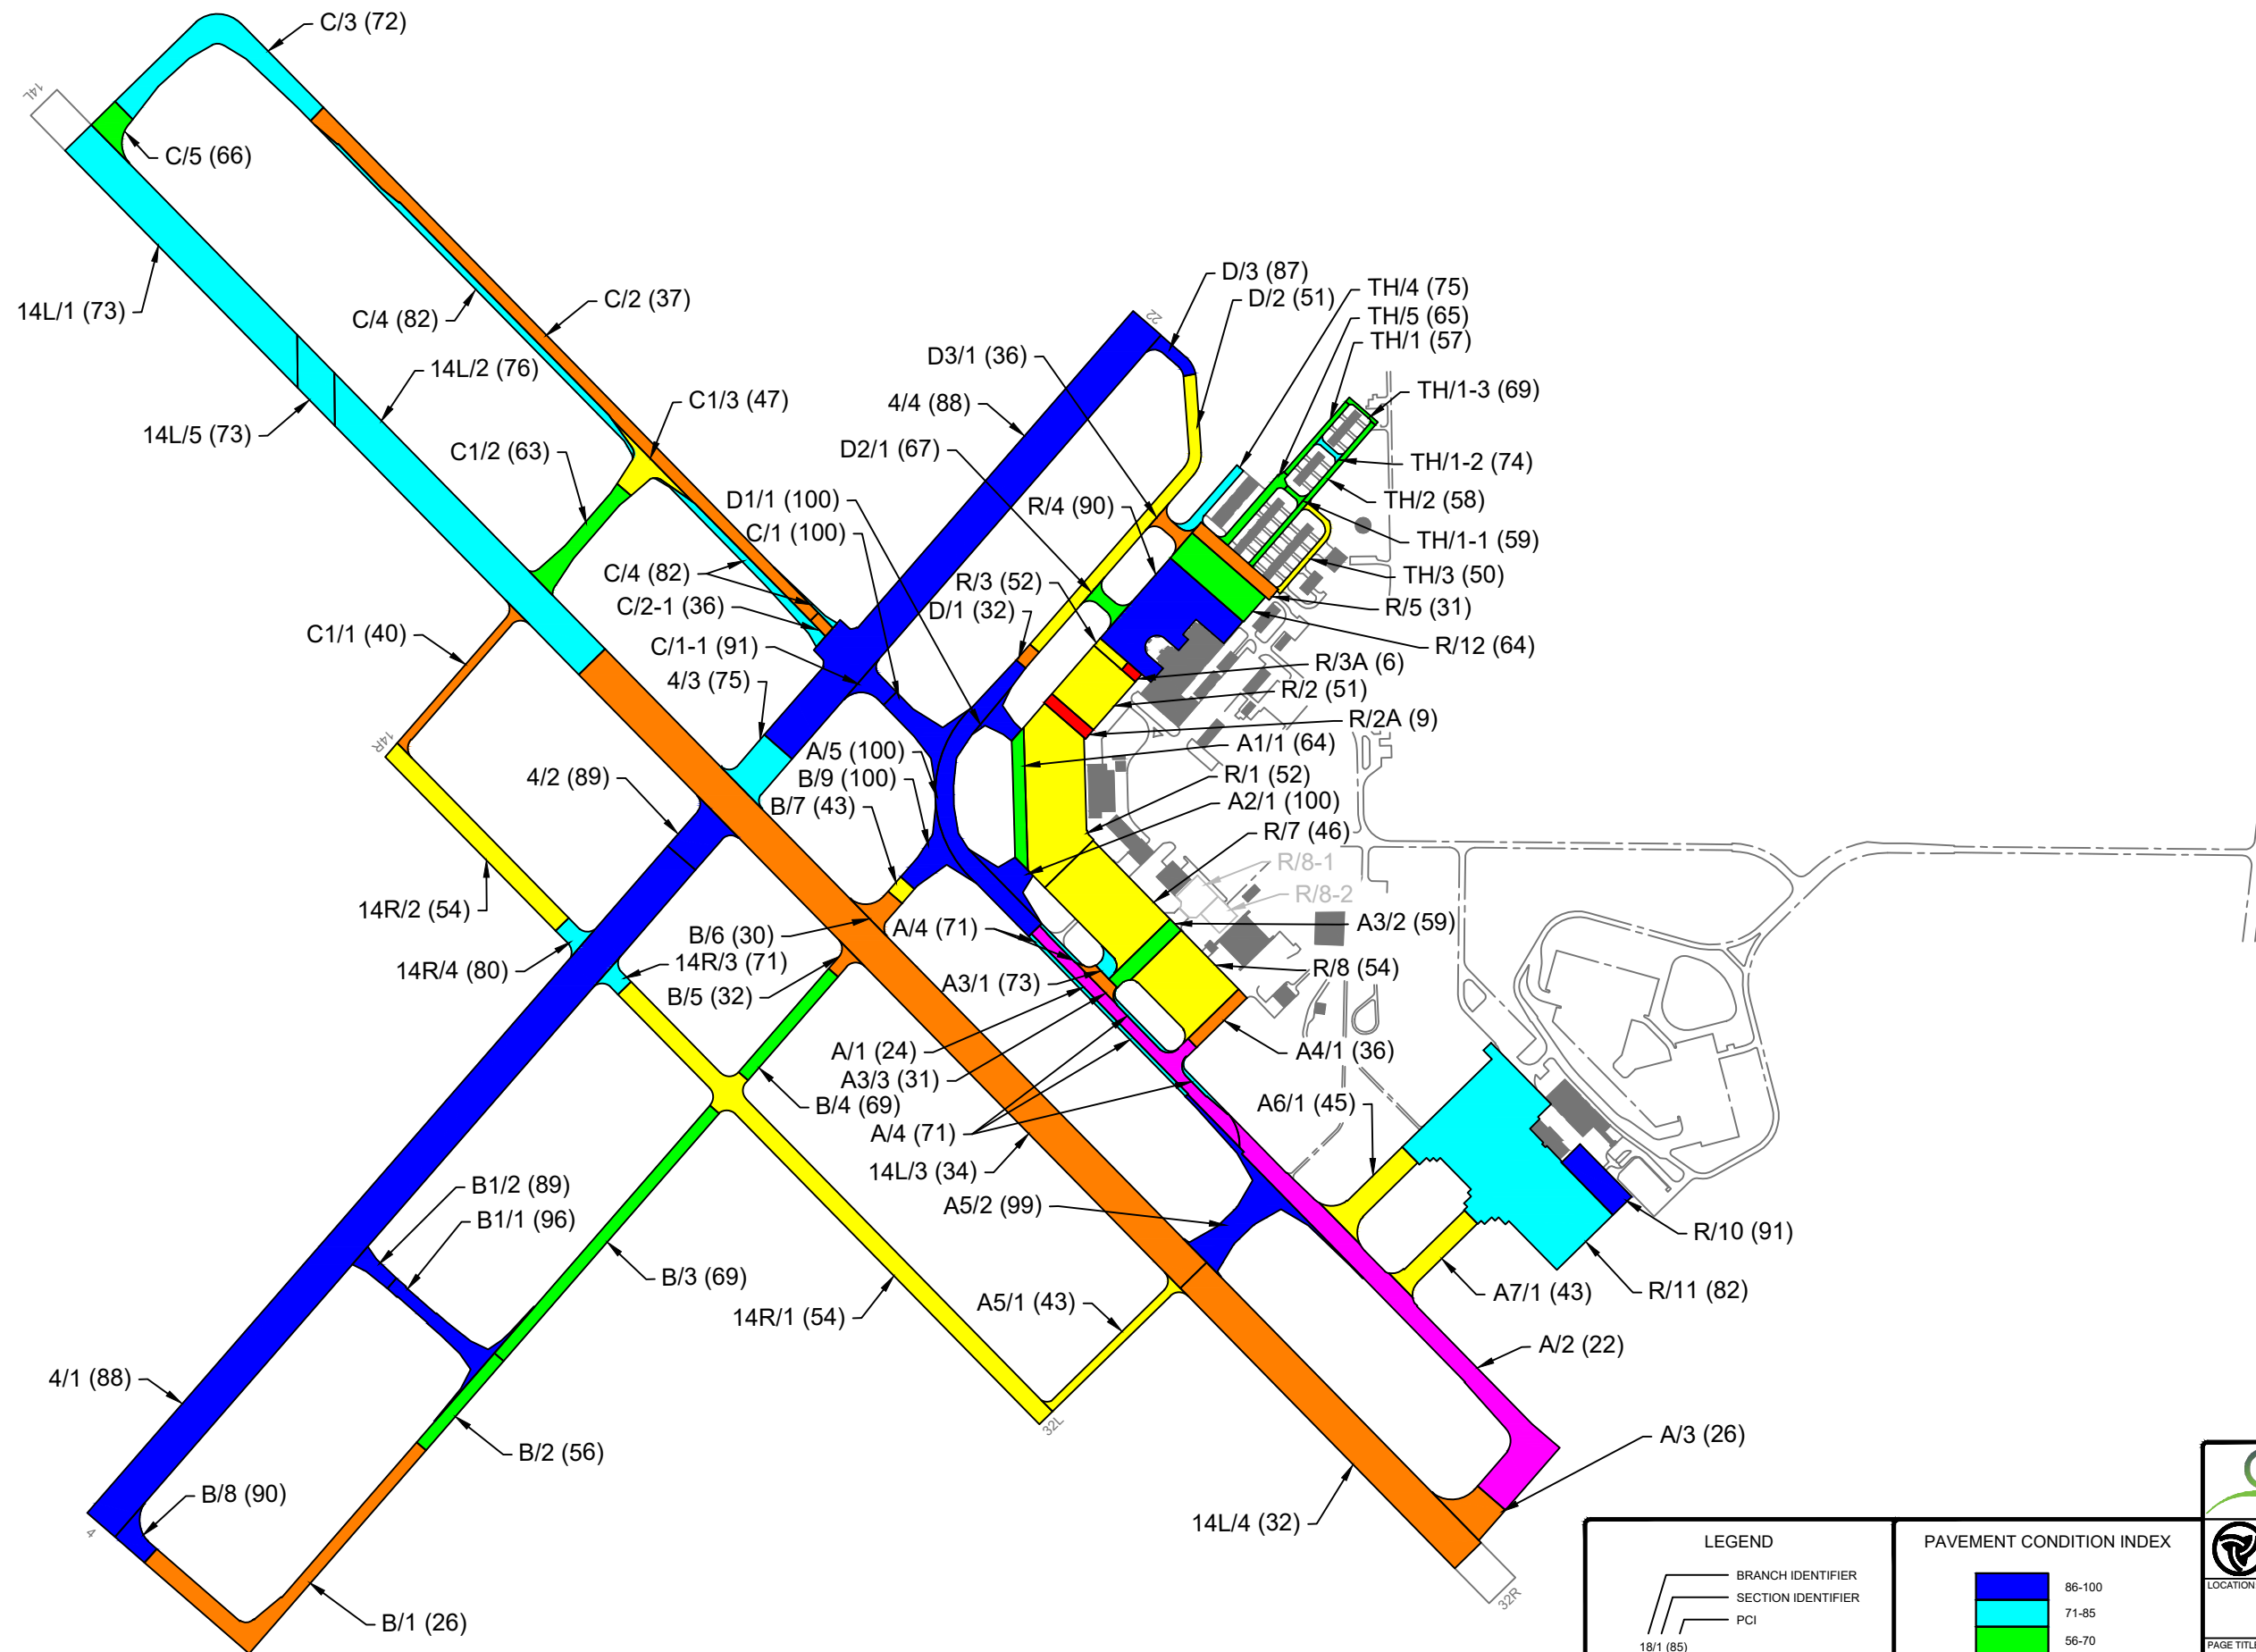


LEGEND

- BRANCH IDENTIFIER
- SECTION IDENTIFIER
- PCI
- SECTION BREAK LINE

PAVEMENT CONDITION INDEX

Blue	86-100
Cyan	71-85
Green	56-70
Yellow	41-55
Orange	26-40
Pink	11-25
Red	0-10

1908 South First Street, Suite #201
Champaign, IL 61820
Tel: (217) 398-3977
Fax: (217) 398-4027

IDOT Office of Intermodal
Project Implementation - Aeronautics

LOCATION: **University of Illinois - Willard Airport**
Champaign/Urbana, Illinois

PAGE TITLE: **2024 Pavement Condition Index Map**

PROJECT DATE: Apr. 2024	INSPECTION DATE: Jun. 2024	PROJECT MANAGER: LJR	JOB NUMBER: 2023-097-AM01
DRAWING SCALE: 1" = 700'	LAST MODIFIED DATE: Sep. 2024	REVISED BY: CWB	DRAWN BY: KEW
FILENAME: University of Illinois-Willard Airport.dwg		LAYOUT NAME/NUMBER: PCI	PAGE NUMBER: X