
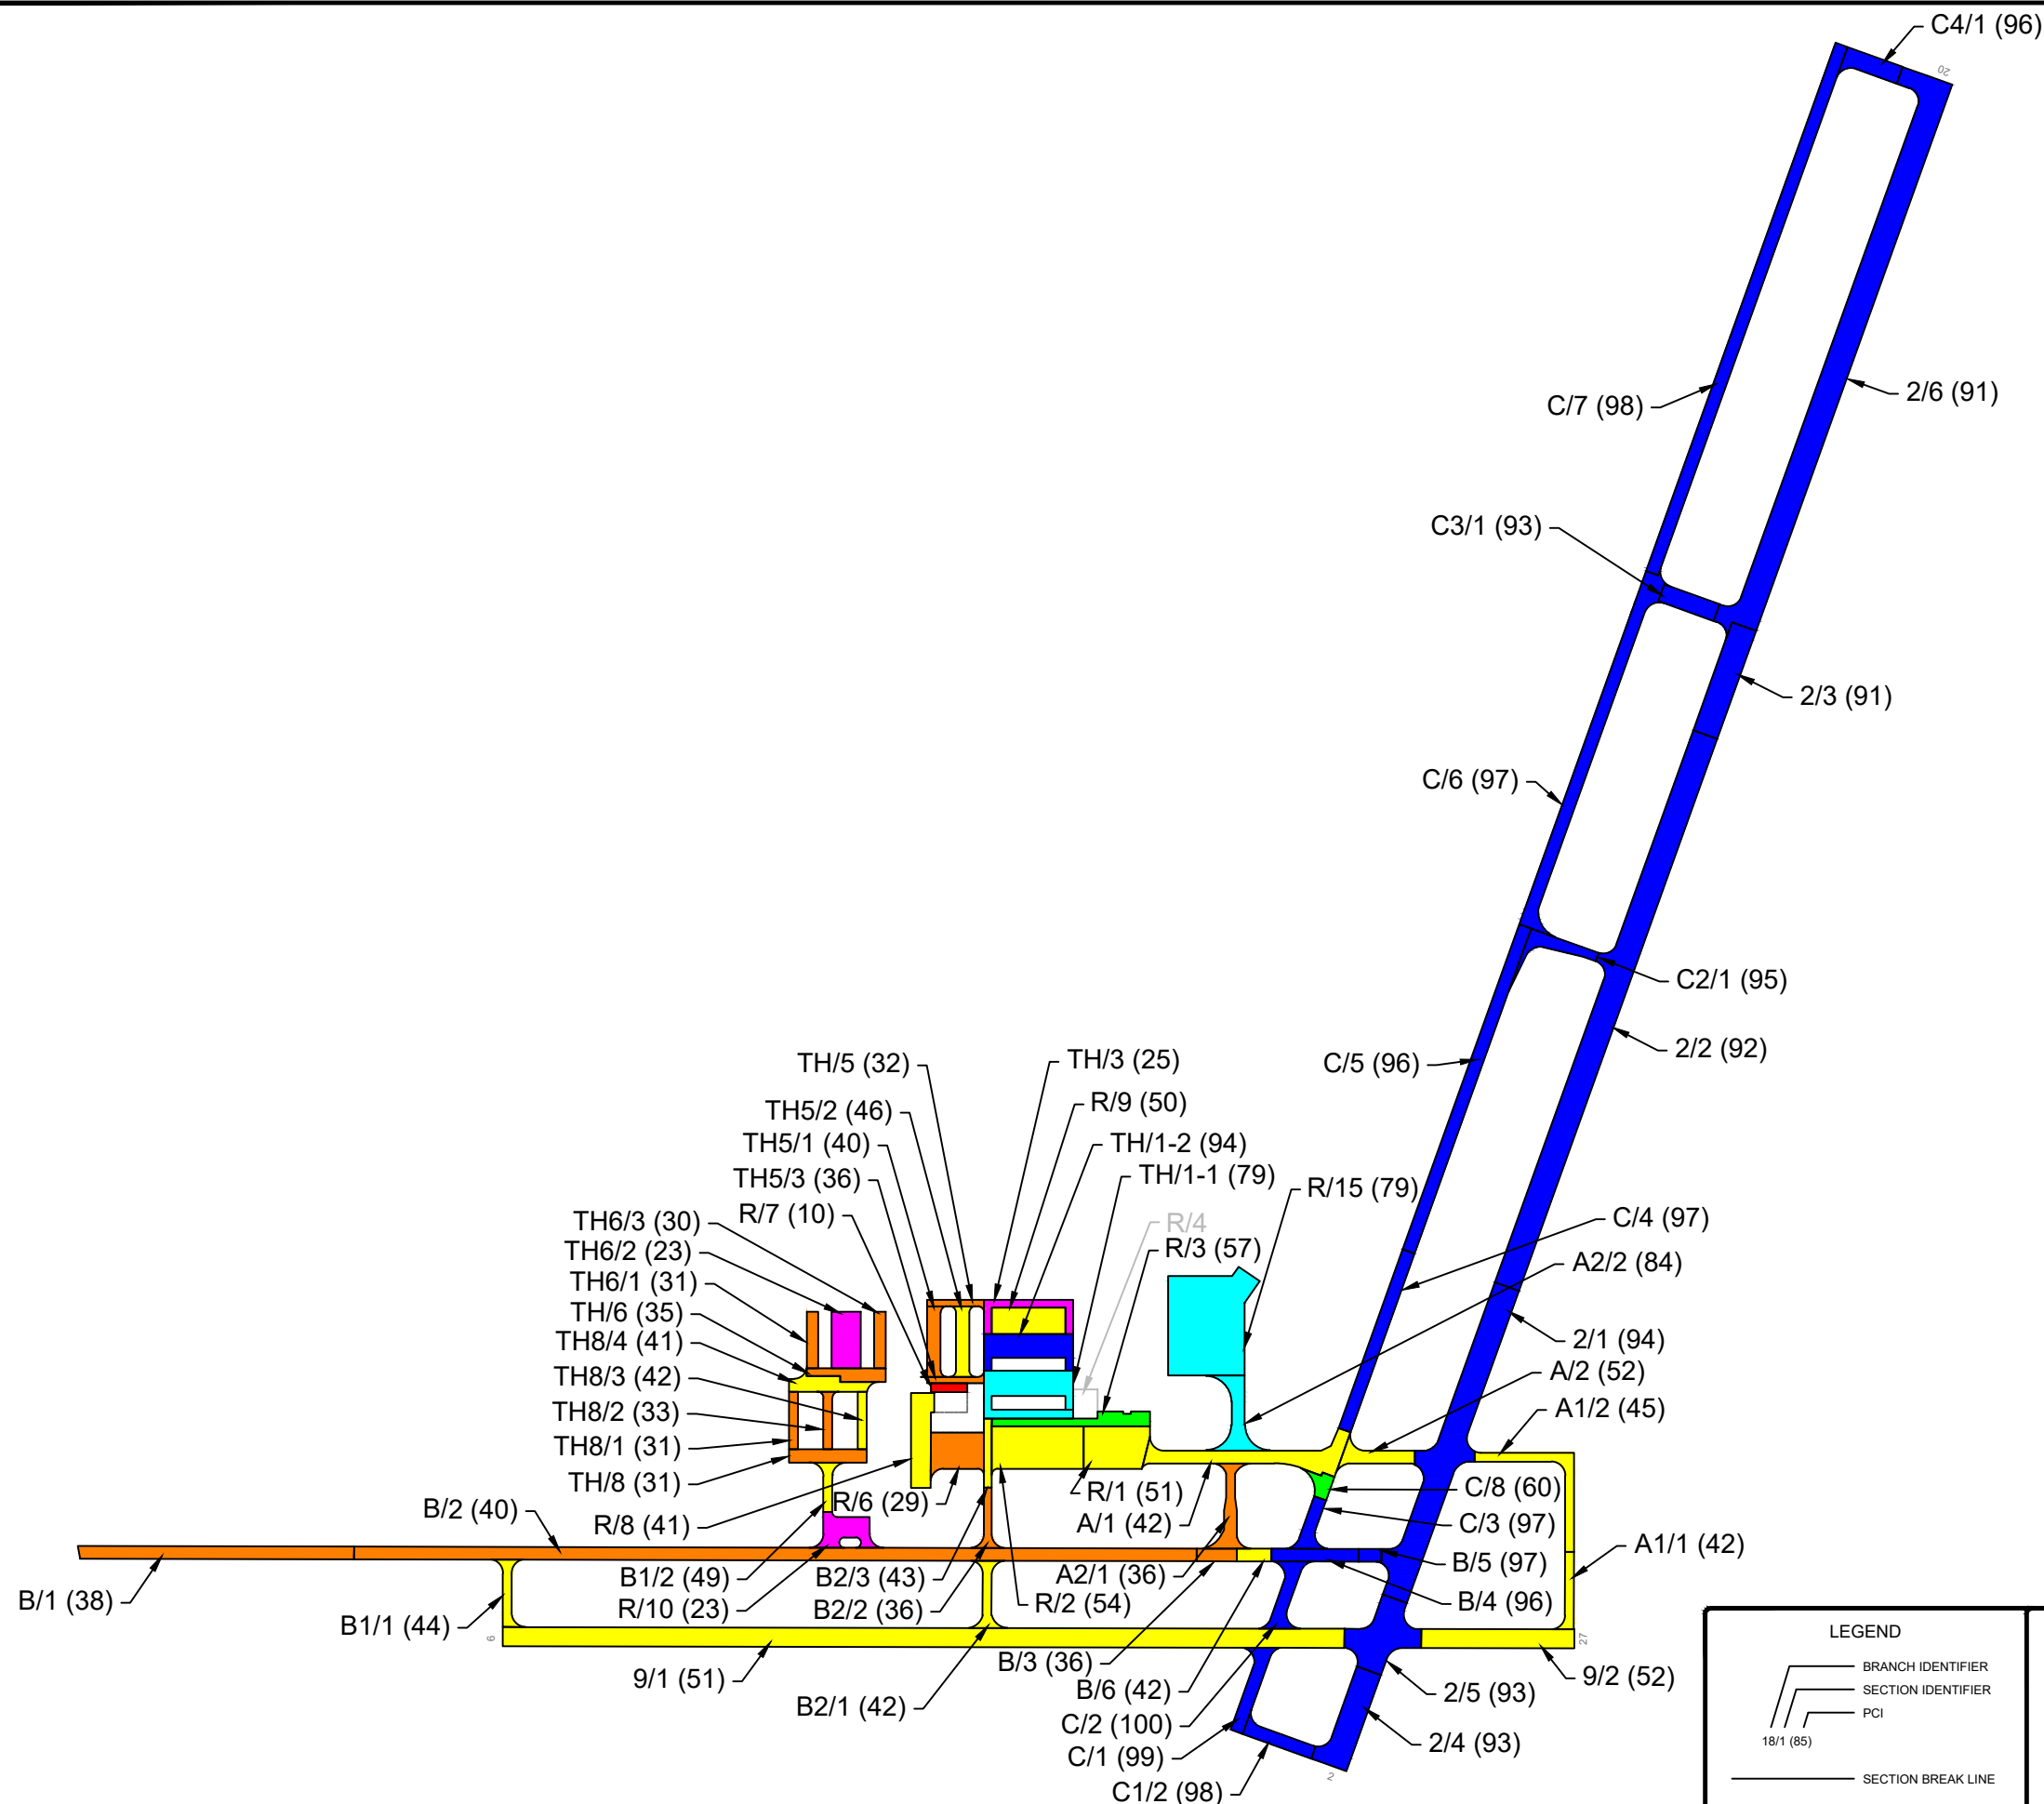


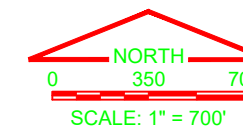

LEGEND	
	BRANCH IDENTIFIER
	SECTION IDENTIFIER
	PCI
	SECTION BREAK LINE

PAVEMENT CONDITION INDEX	
	86-100
	71-85
	56-70
	41-55
	26-40
	11-25
	0-10

 115 W. Main Street, Suite 400 Urbana, IL 61801 Tel: (217) 398-3977 Fax: (217) 398-4027			
IDOT Office of Intermodal Project Implementation - Aeronautics			
LOCATION: DeKalb Taylor Municipal Airport DeKalb, IL			
PAGE TITLE: 2023 Pavement Condition Index Map			
PROJECT DATE: APR. 2023	INSPECTION DATE: JUN. 2023	PROJECT MANAGER: LR	JOB NUMBER: 2020-080-AM01
DRAWING SCALE: 1"=700'	LAST MODIFIED DATE: OCT. 2023	REVISED BY: JLM	DRAWN BY: MK
FILENAME: DeKalb Taylor Municipal.dwg	LAYOUT NAME/NUMBER: PCI	PAGE NUMBER: X	