
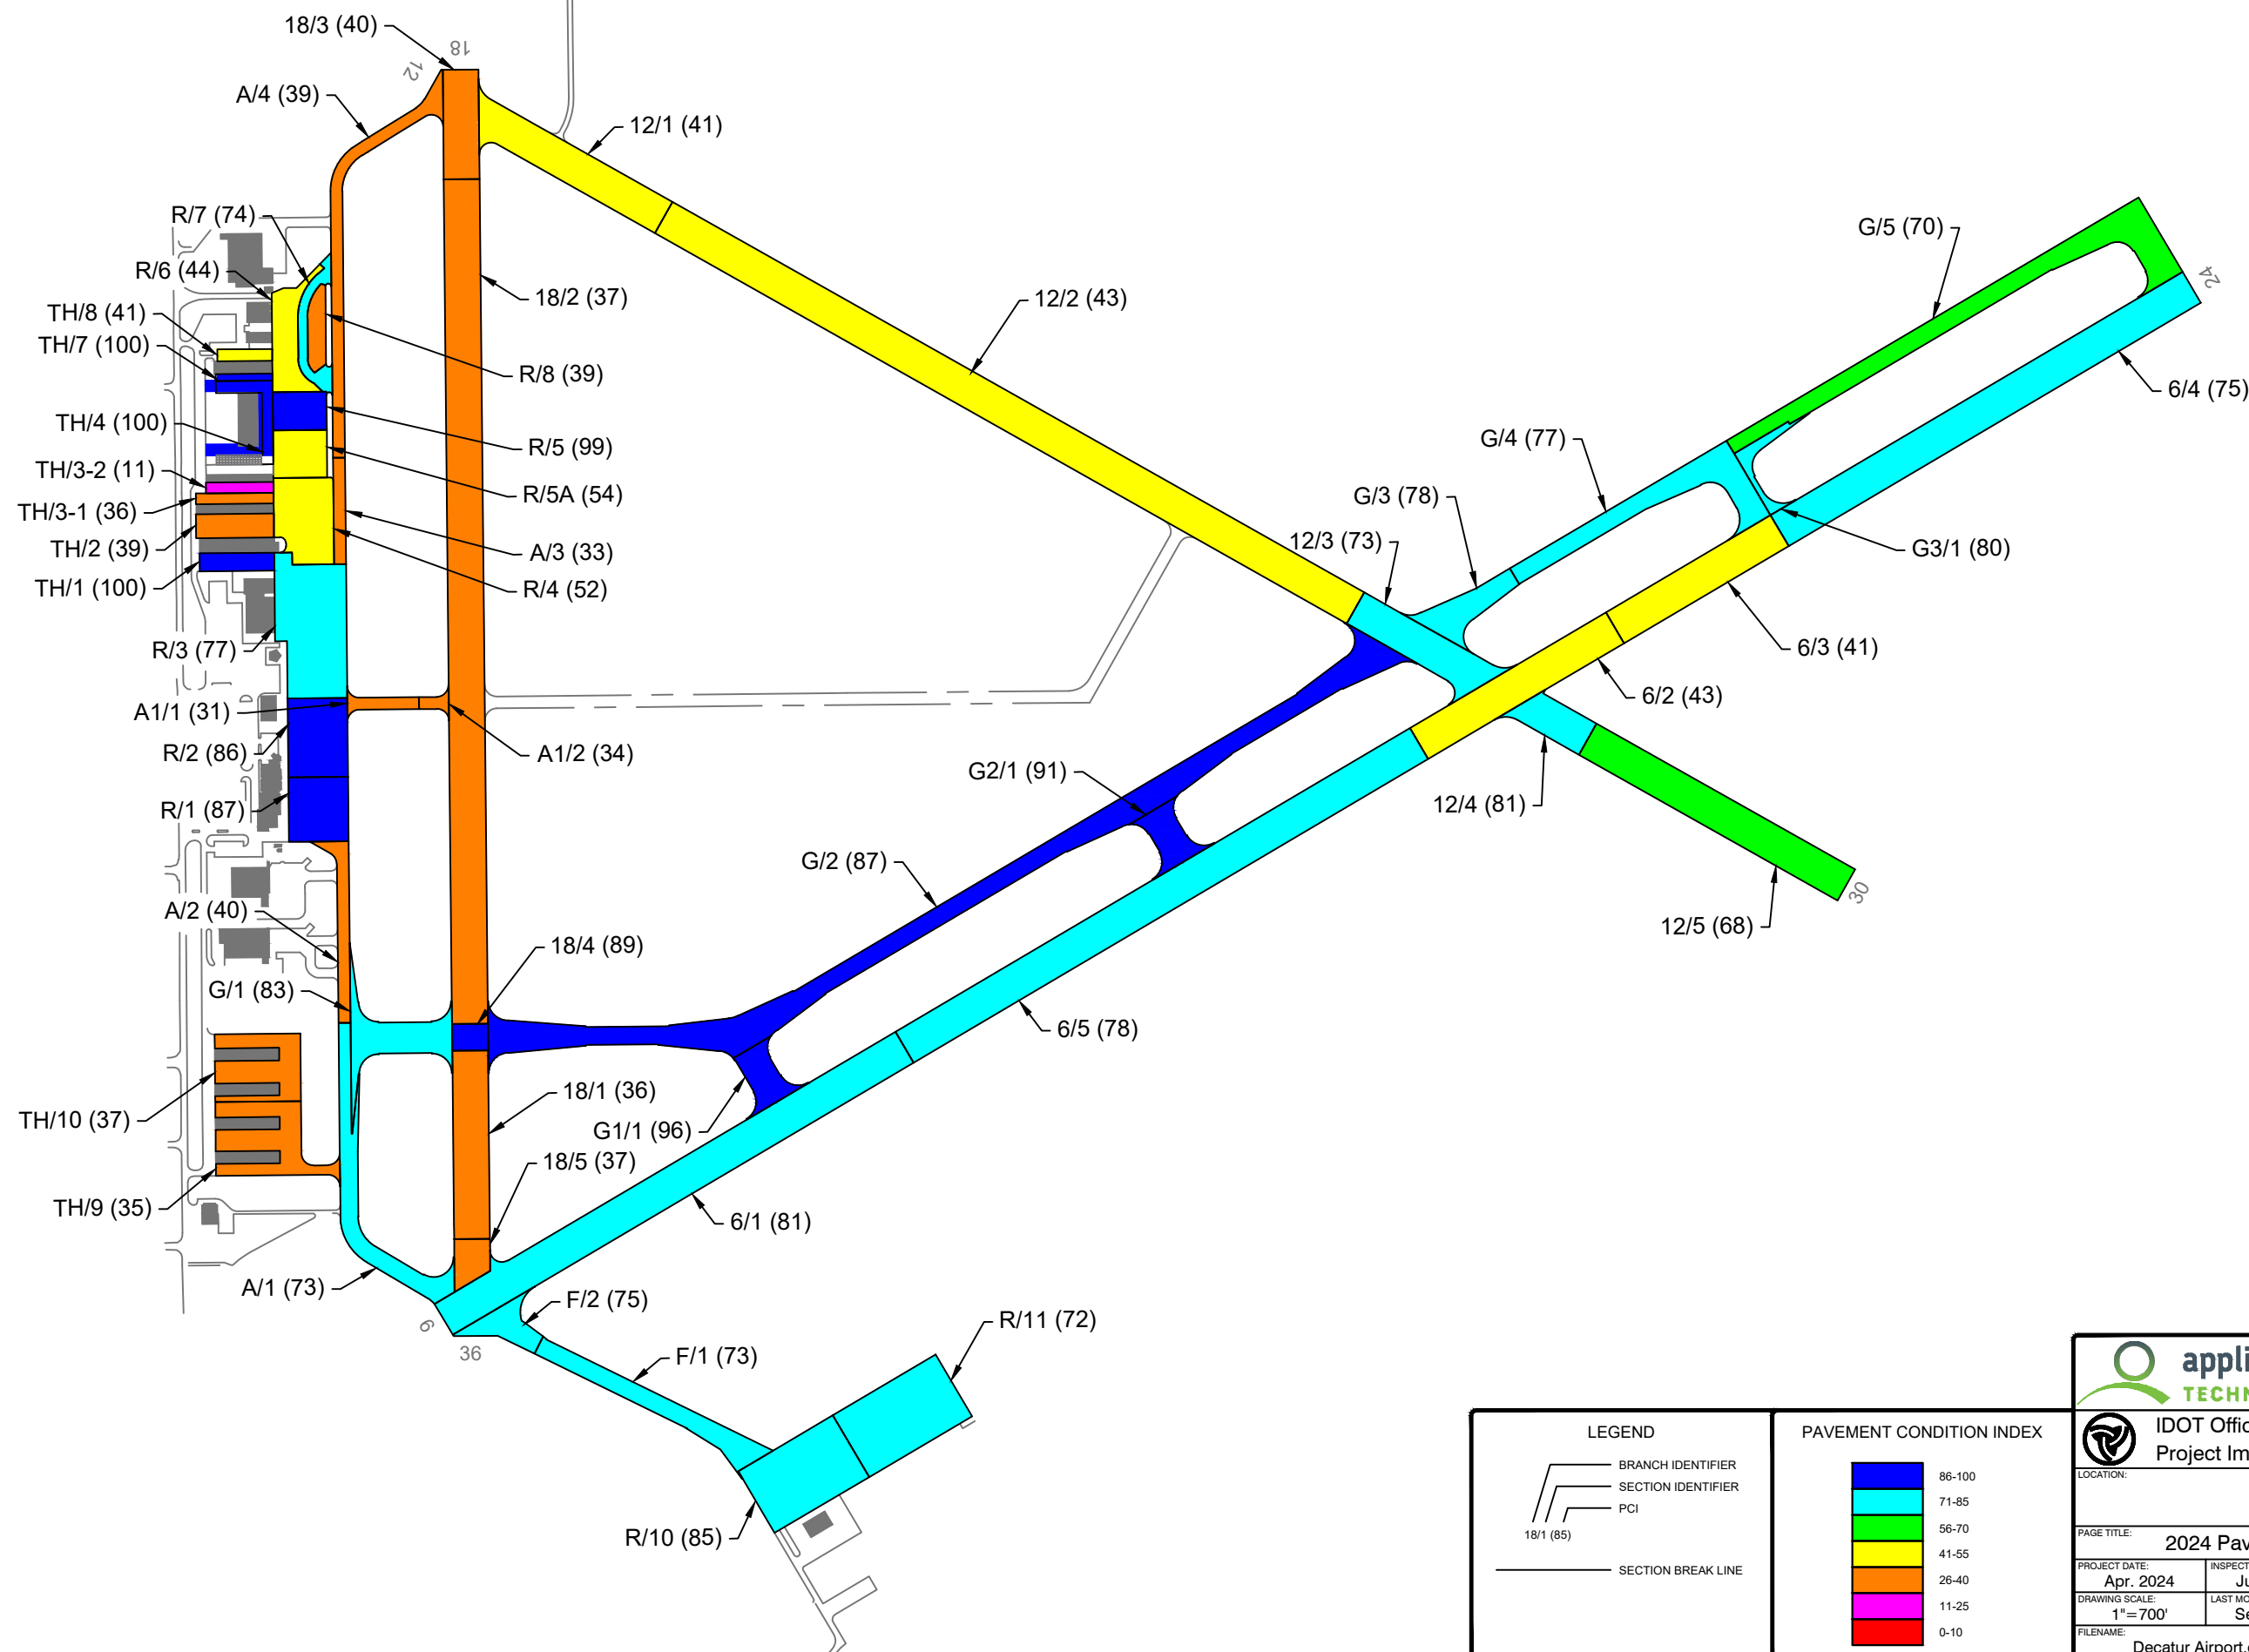


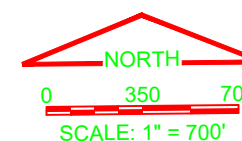

LEGEND	
	BRANCH IDENTIFIER
	SECTION IDENTIFIER
	PCI
	SECTION BREAK LINE

PAVEMENT CONDITION INDEX	
	86-100
	71-85
	56-70
	41-55
	26-40
	11-25
	0-10

 1908 South First Street, Suite #201 Champaign, IL 61820 Tel: (217) 398-3977 Fax: (217) 398-4027			
IDOT Office of Intermodal Project Implementation - Aeronautics			
LOCATION: Decatur Airport Decatur, Illinois			
PAGE TITLE: 2024 Pavement Condition Index Map			
PROJECT DATE: Apr. 2024	INSPECTION DATE: Jun. 2024	PROJECT MANAGER: LJR	JOB NUMBER: 2023-097-AM01
DRAWING SCALE: 1" = 700'	LAST MODIFIED DATE: Sep. 2024	REVISED BY: CWB	DRAWN BY: KEW
FILENAME: Decatur Airport.dwg		LAYOUT NAME/NUMBER: PCI	PAGE NUMBER: X