



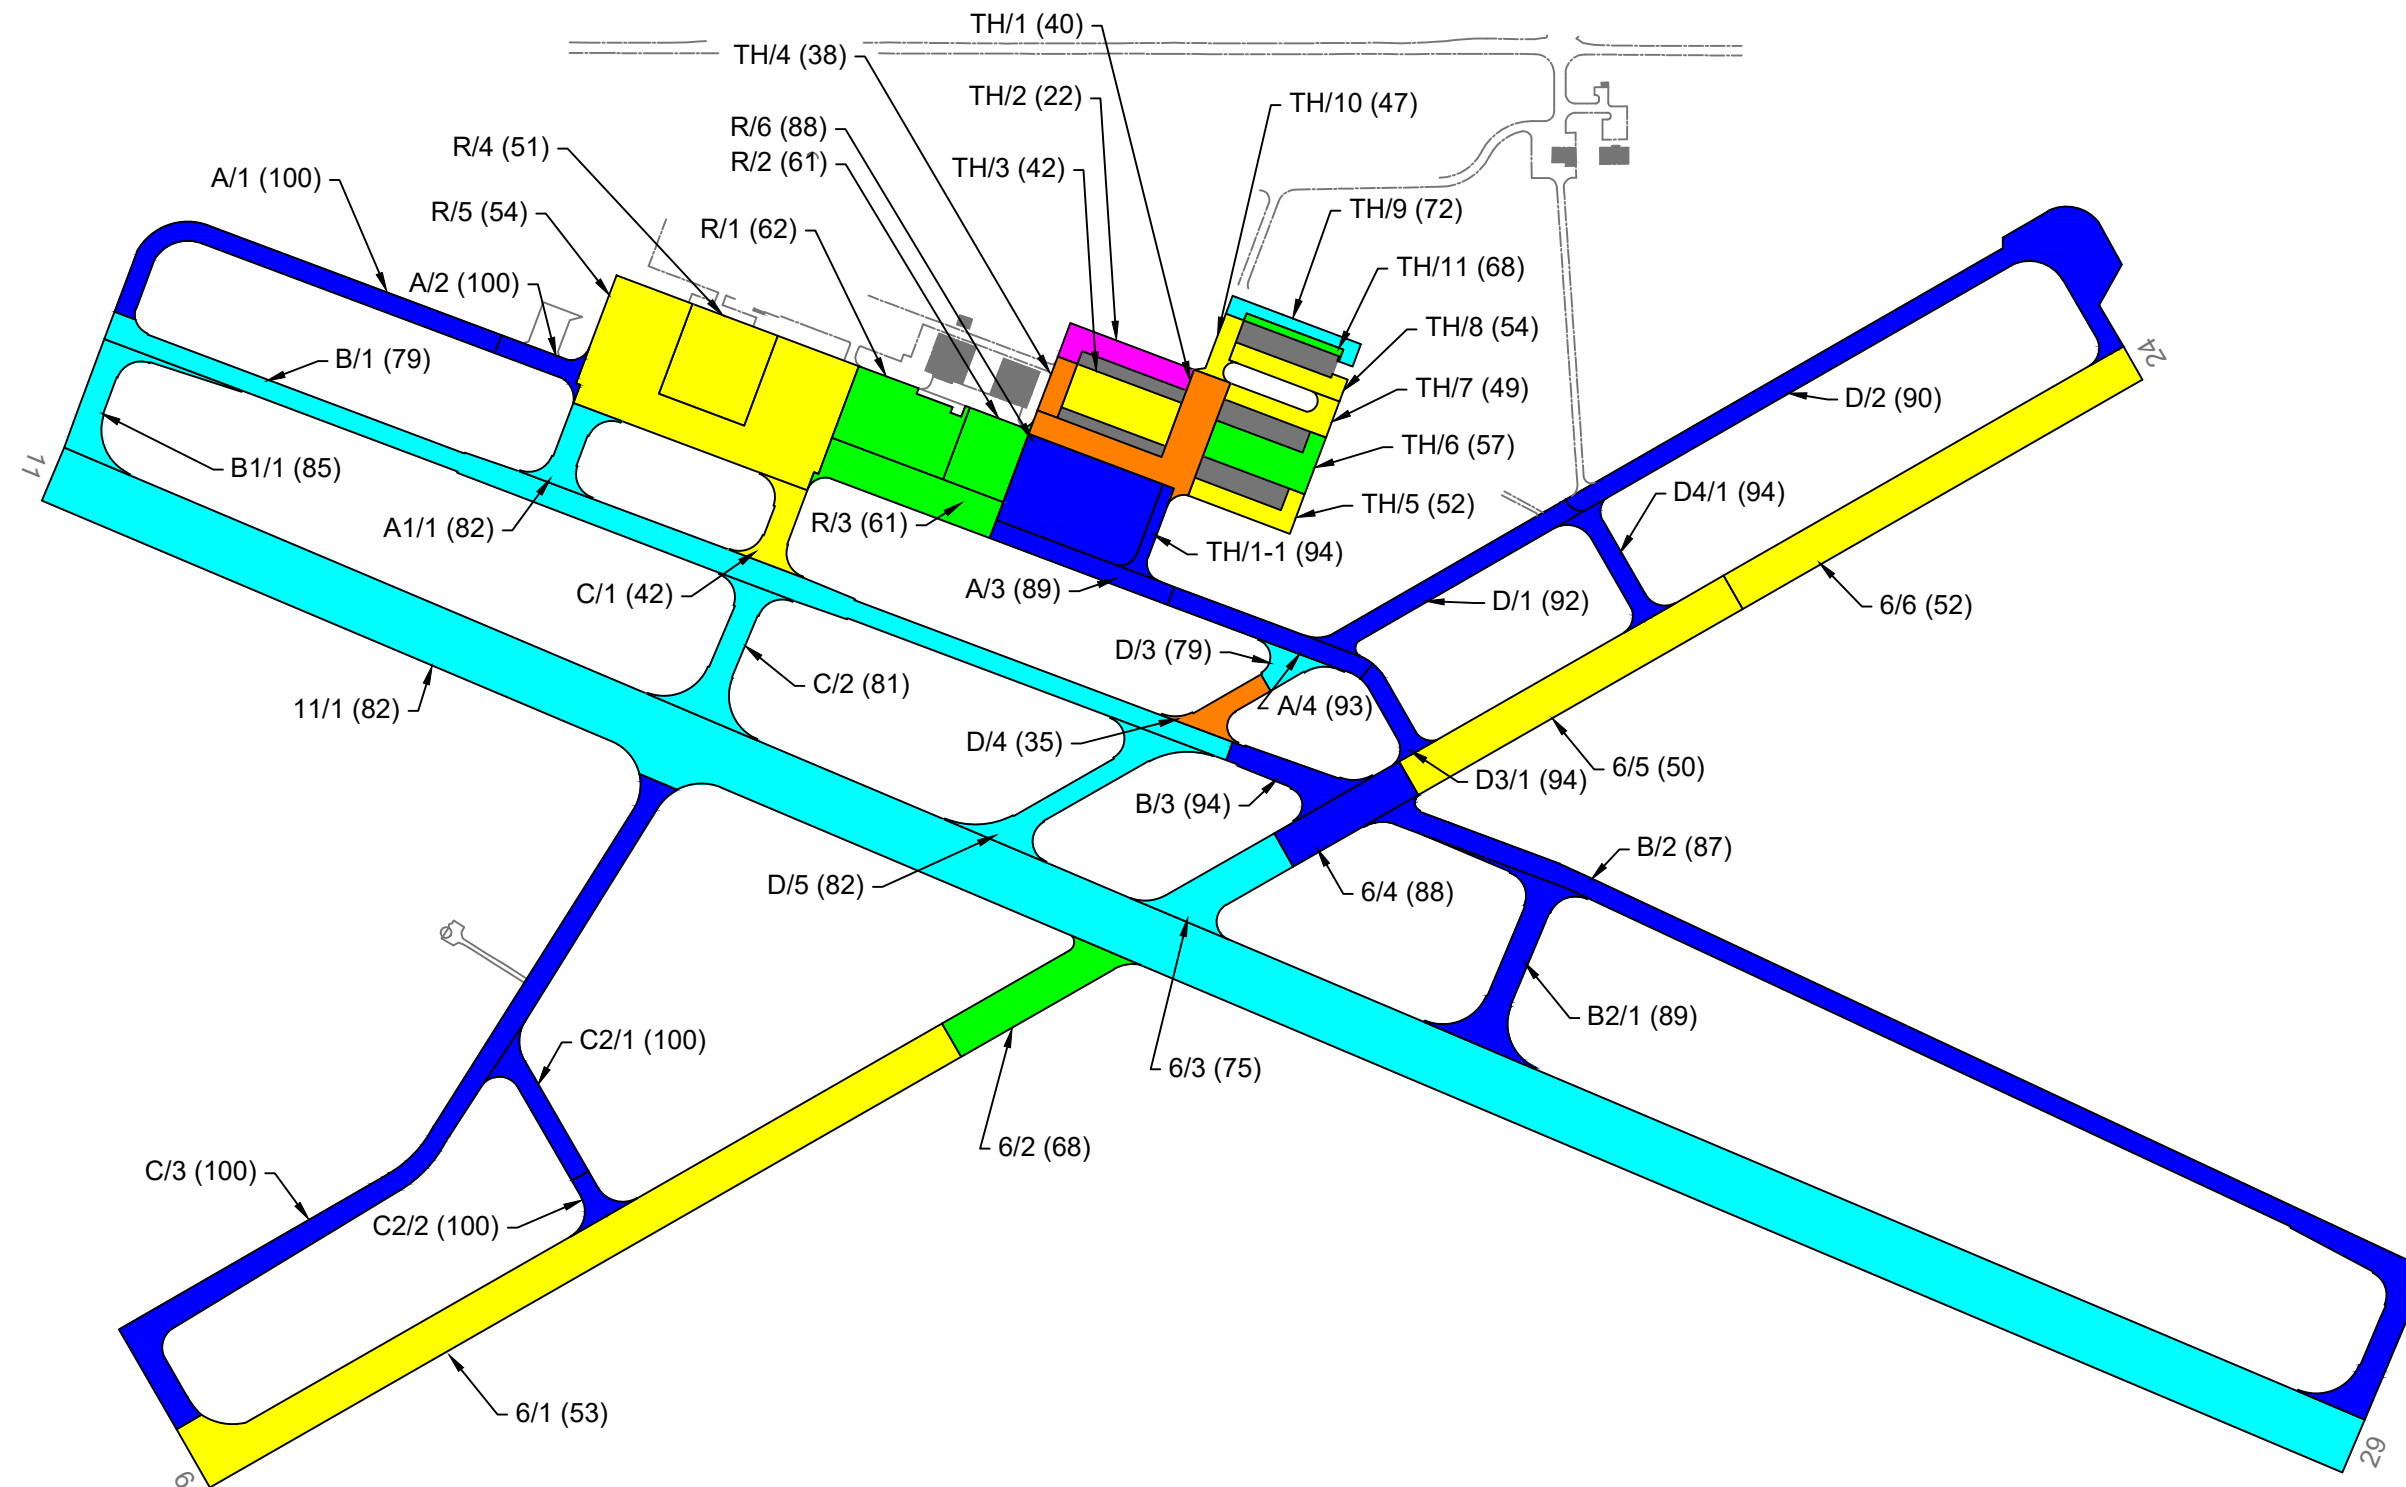

LEGEND

BRANCH IDENTIFIER
SECTION IDENTIFIER
PCI
SECTION BREAK LINE

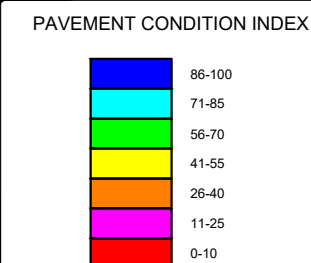

applied pavement TECHNOLOGY
1908 South First Street, Suite #201
Champaign, IL 61820
Tel: (217) 398-3977
Fax: (217) 398-4027

IDOT Office of Intermodal
Project Implementation - Aeronautics

LOCATION: Coles County Memorial Airport
Mattoon/Charleston, Illinois

PAGE TITLE: 2024 Pavement Condition Index Map

PROJECT DATE: Apr. 2024	INSPECTION DATE: Jun. 2024	PROJECT MANAGER: LJR	JOB NUMBER: 2023-097-AM01
DRAWING SCALE: 1" = 500'	LAST MODIFIED DATE: Sep. 2024	REVISED BY: CWB	DRAWN BY: KEW
FILENAME: Coles County Memorial Airport.dwg	LAYOUT NAME/NUMBER: PCI	PAGE NUMBER: X	