
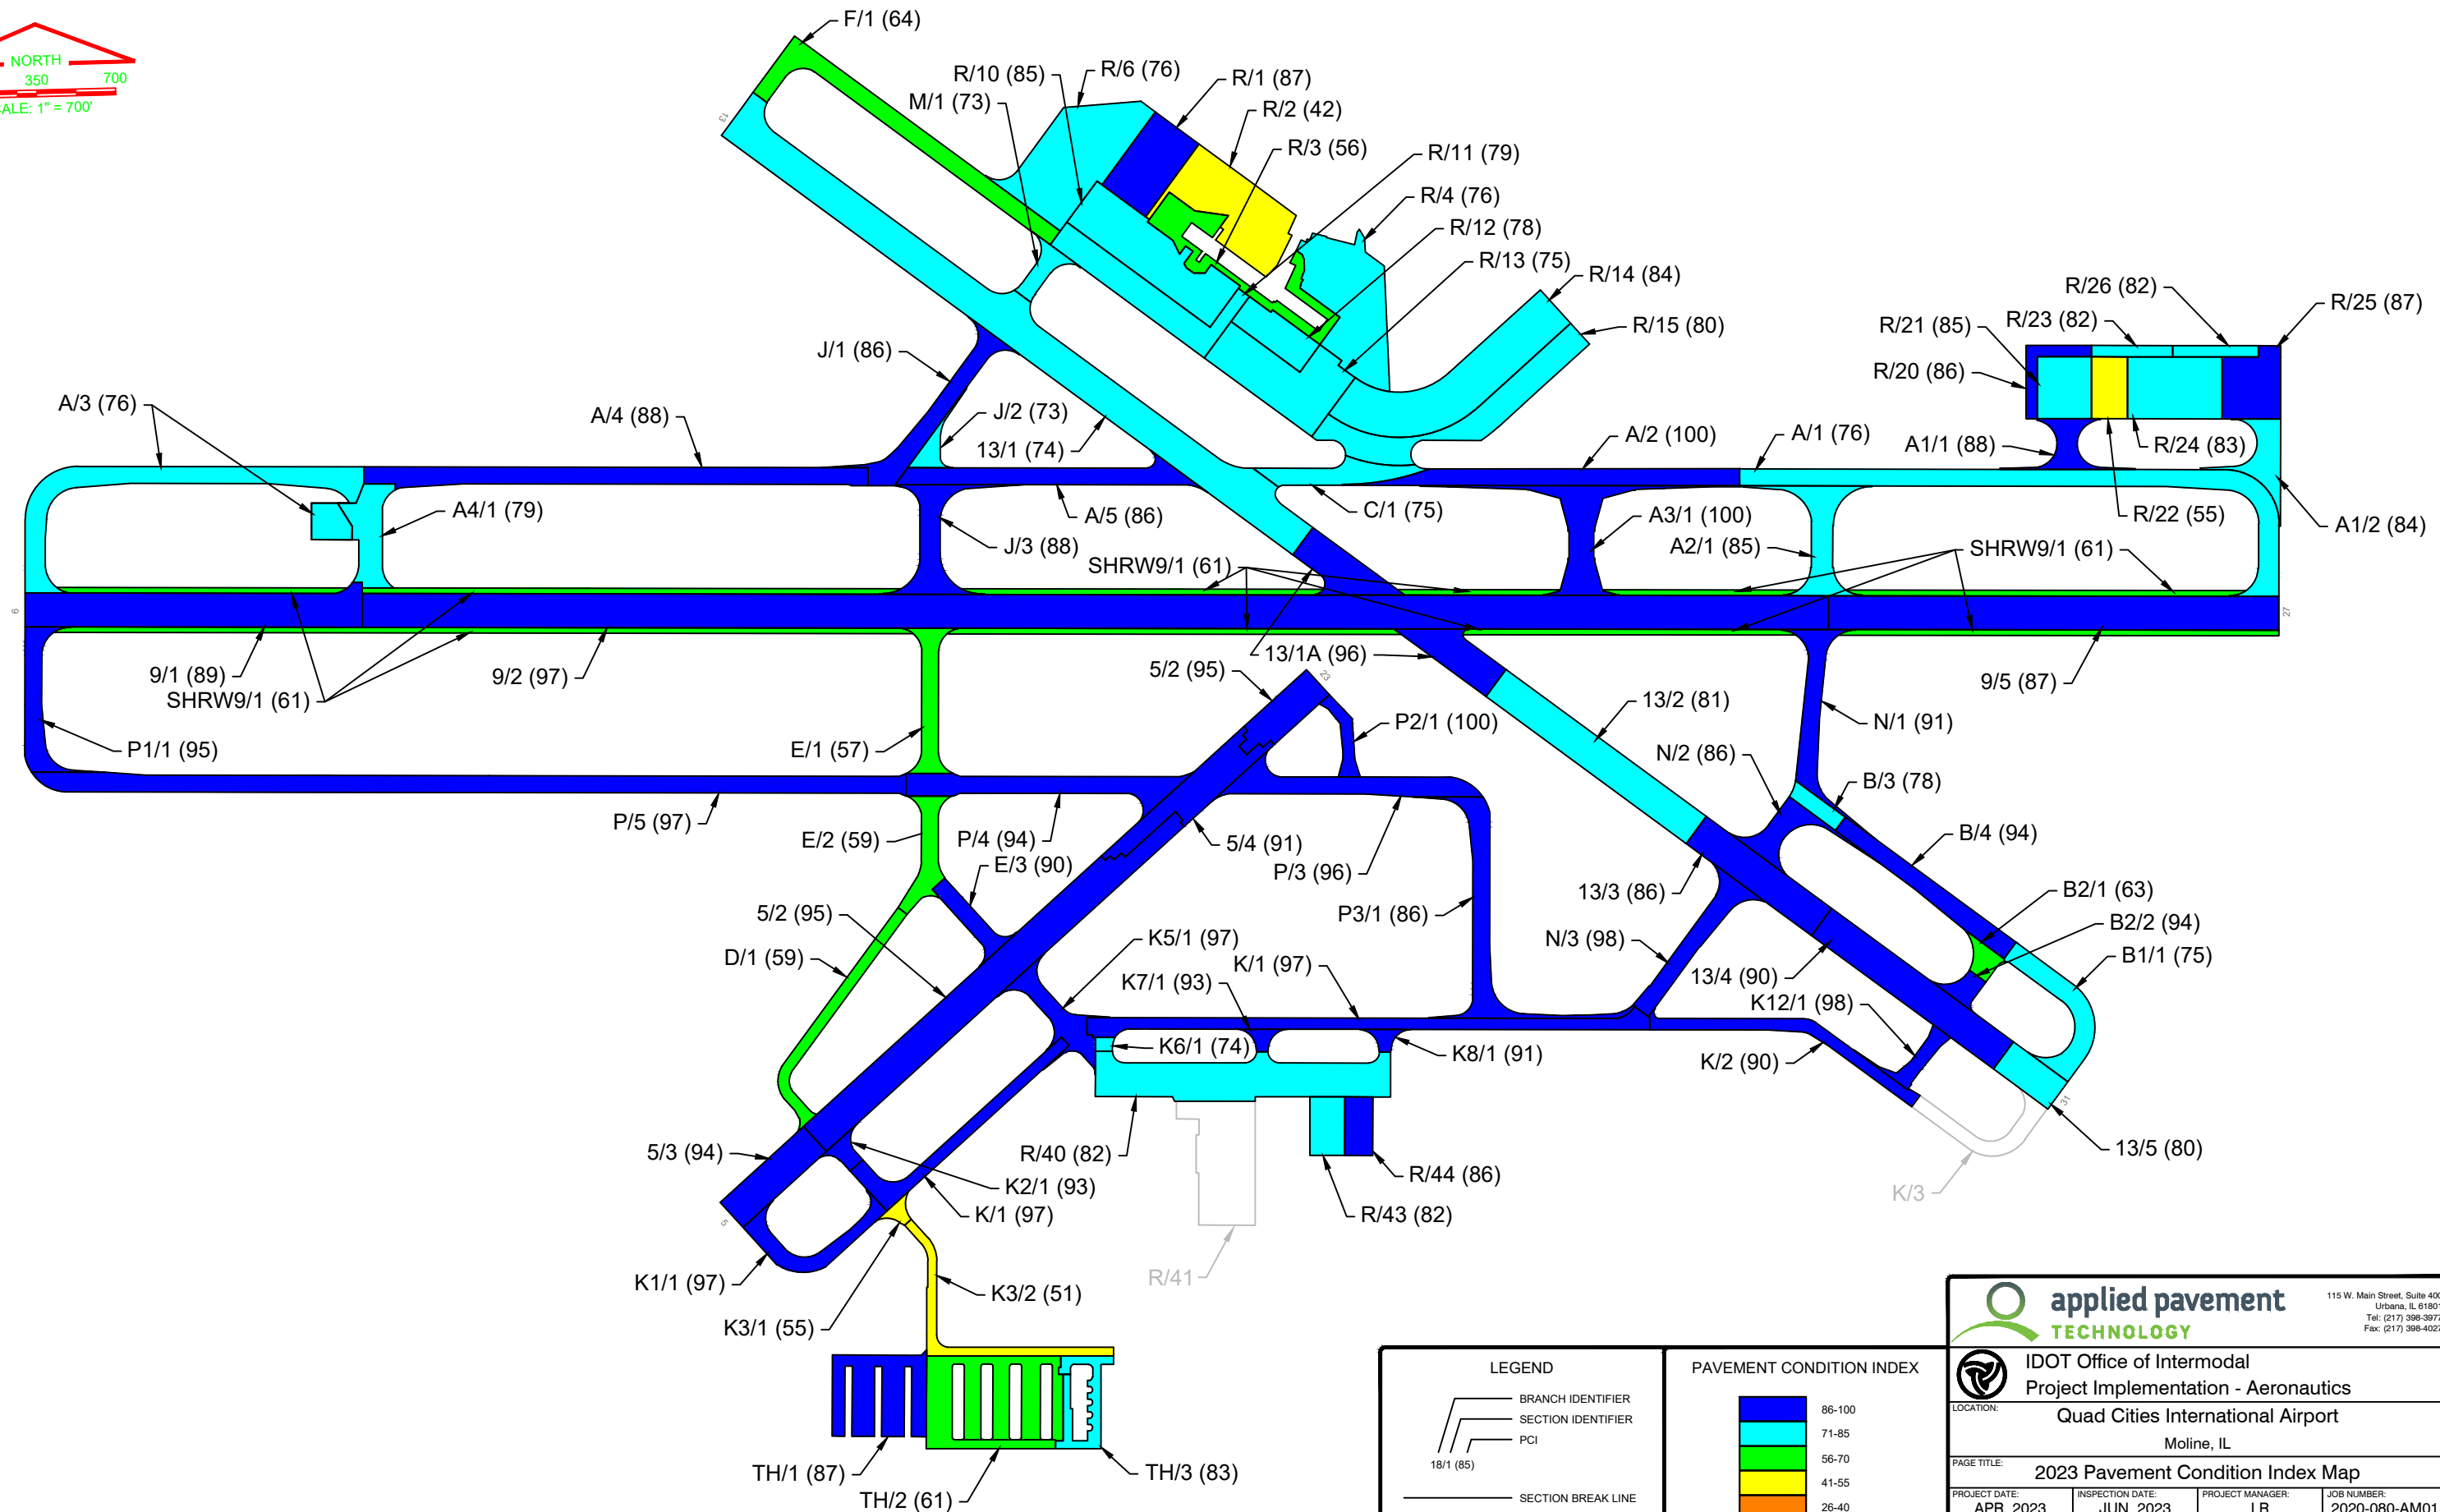


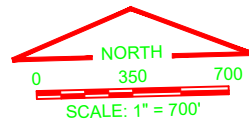

| LEGEND |                    |
|--------|--------------------|
|        | BRANCH IDENTIFIER  |
|        | SECTION IDENTIFIER |
|        | PCI                |
|        | SECTION BREAK LINE |

| PAVEMENT CONDITION INDEX |        |
|--------------------------|--------|
|                          | 86-100 |
|                          | 71-85  |
|                          | 56-70  |
|                          | 41-55  |
|                          | 26-40  |
|                          | 11-25  |
|                          | 0-10   |

115 W. Main Street, Suite 400  
Urbana, IL 61801  
Tel: (217) 398-3977  
Fax: (217) 398-4027

IDOT Office of Intermodal  
Project Implementation - Aeronautics

LOCATION:  
Quad Cities International Airport  
Moline, IL

PAGE TITLE:  
2023 Pavement Condition Index Map

|                                            |                                  |                        |                              |
|--------------------------------------------|----------------------------------|------------------------|------------------------------|
| PROJECT DATE:<br>APR. 2023                 | INSPECTION DATE:<br>JUN. 2023    | PROJECT MANAGER:<br>LR | JOB NUMBER:<br>2020-080-AM01 |
| DRAWING SCALE:<br>1"=700'                  | LAST MODIFIED DATE:<br>OCT. 2023 | REVISED BY:<br>JLM     | DRAWN BY:<br>KEW             |
| FILENAME:<br>Quad Cities International.dwg | LAYOUT NAME/NUMBER:<br>PCI       | PAGE NUMBER:<br>X      |                              |