


LEGEND

— BRANCH IDENTIFIER
— SECTION IDENTIFIER
— PCI
— SECTION BREAK LINE

PAVEMENT CONDITION INDEX

Blue	86-100
Cyan	71-85
Green	56-70
Yellow	41-55
Orange	26-40
Pink	11-25
Red	0-10

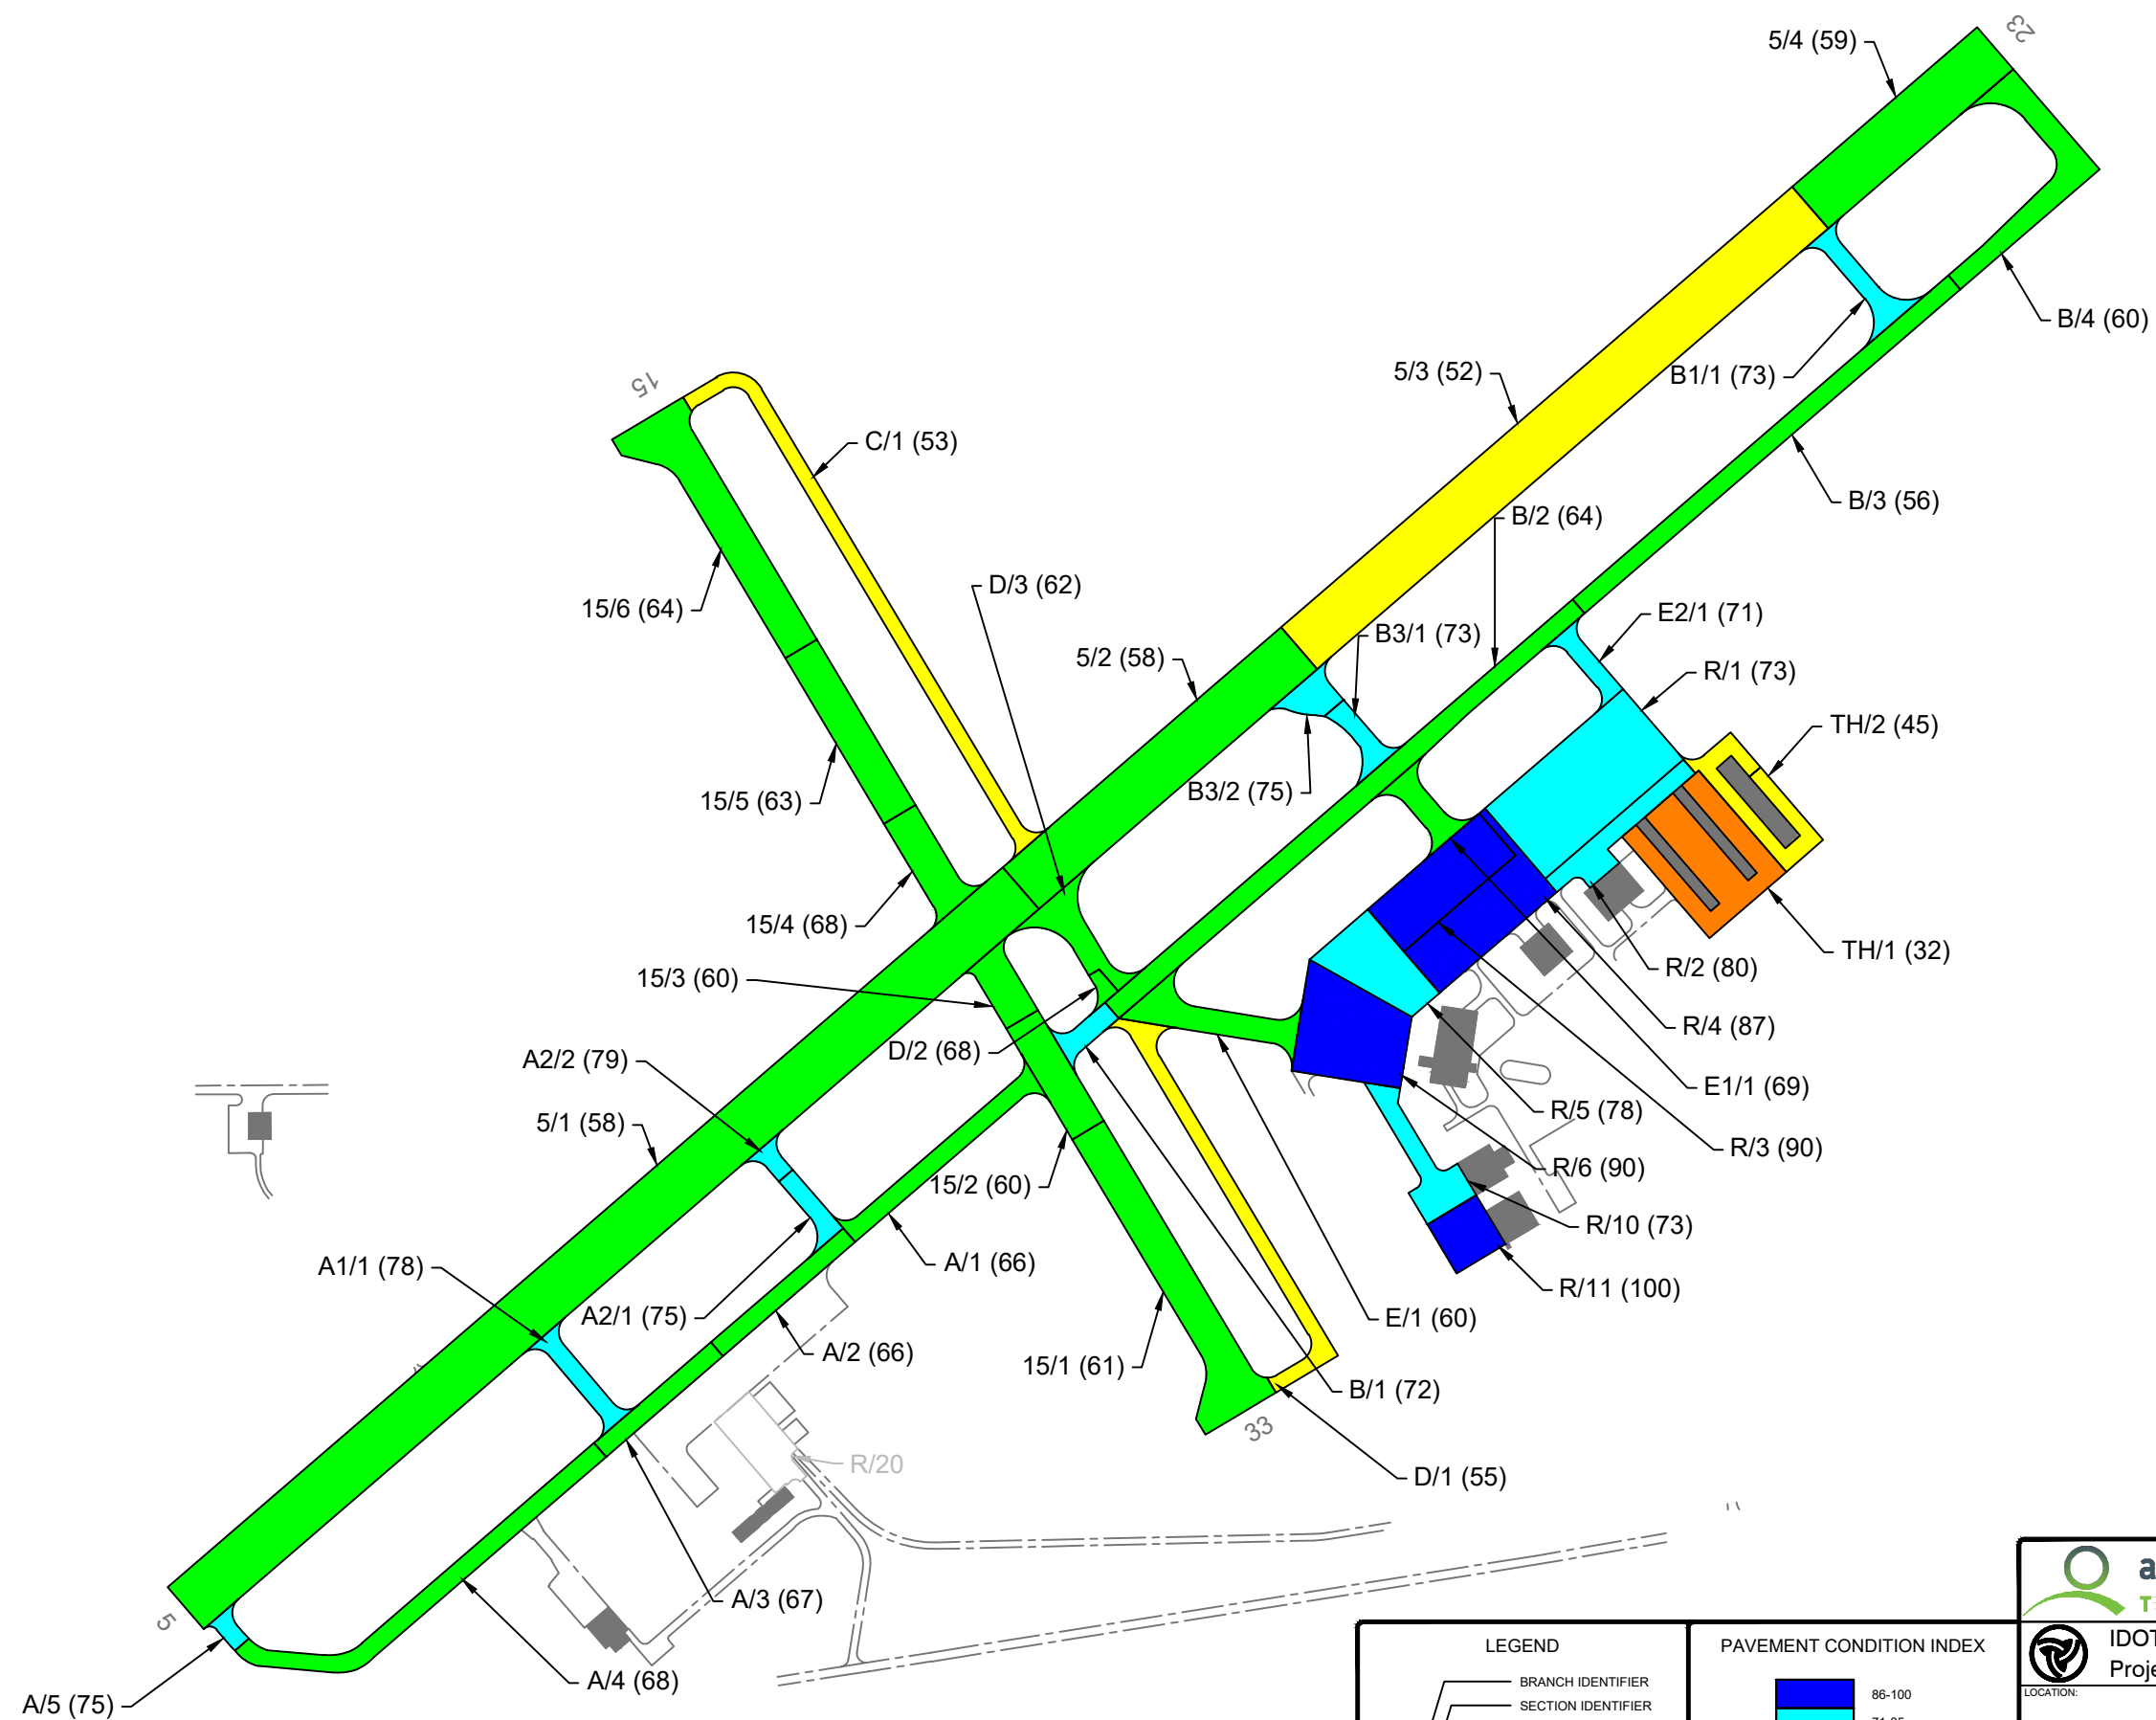

1908 South First Street, Suite #201
Champaign, IL 61820
Tel: (217) 398-3977
Fax: (217) 398-4027



IDOT Office of Intermodal
Project Implementation - Aeronautics

LOCATION: Mount Vernon Airport
Mount Vernon, Illinois

PAGE TITLE: 2024 Pavement Condition Index Map

PROJECT DATE: Apr. 2024	INSPECTION DATE: Jun. 2024	PROJECT MANAGER: LJR	JOB NUMBER: 2023-097-AM01
DRAWING SCALE: 1"=500'	LAST MODIFIED DATE: Sep. 2024	REVISED BY: CWB	DRAWN BY: KEW
FILENAME: Mount Vernon Airport.dwg	LAYOUT NAME/NUMBER: PCI	PAGE NUMBER: X	