


LEGEND

BRANCH IDENTIFIER
SECTION IDENTIFIER
PCI
SECTION BREAK LINE

PAVEMENT CONDITION INDEX

86-100
71-85
56-70
41-55
26-40
11-25
0-10

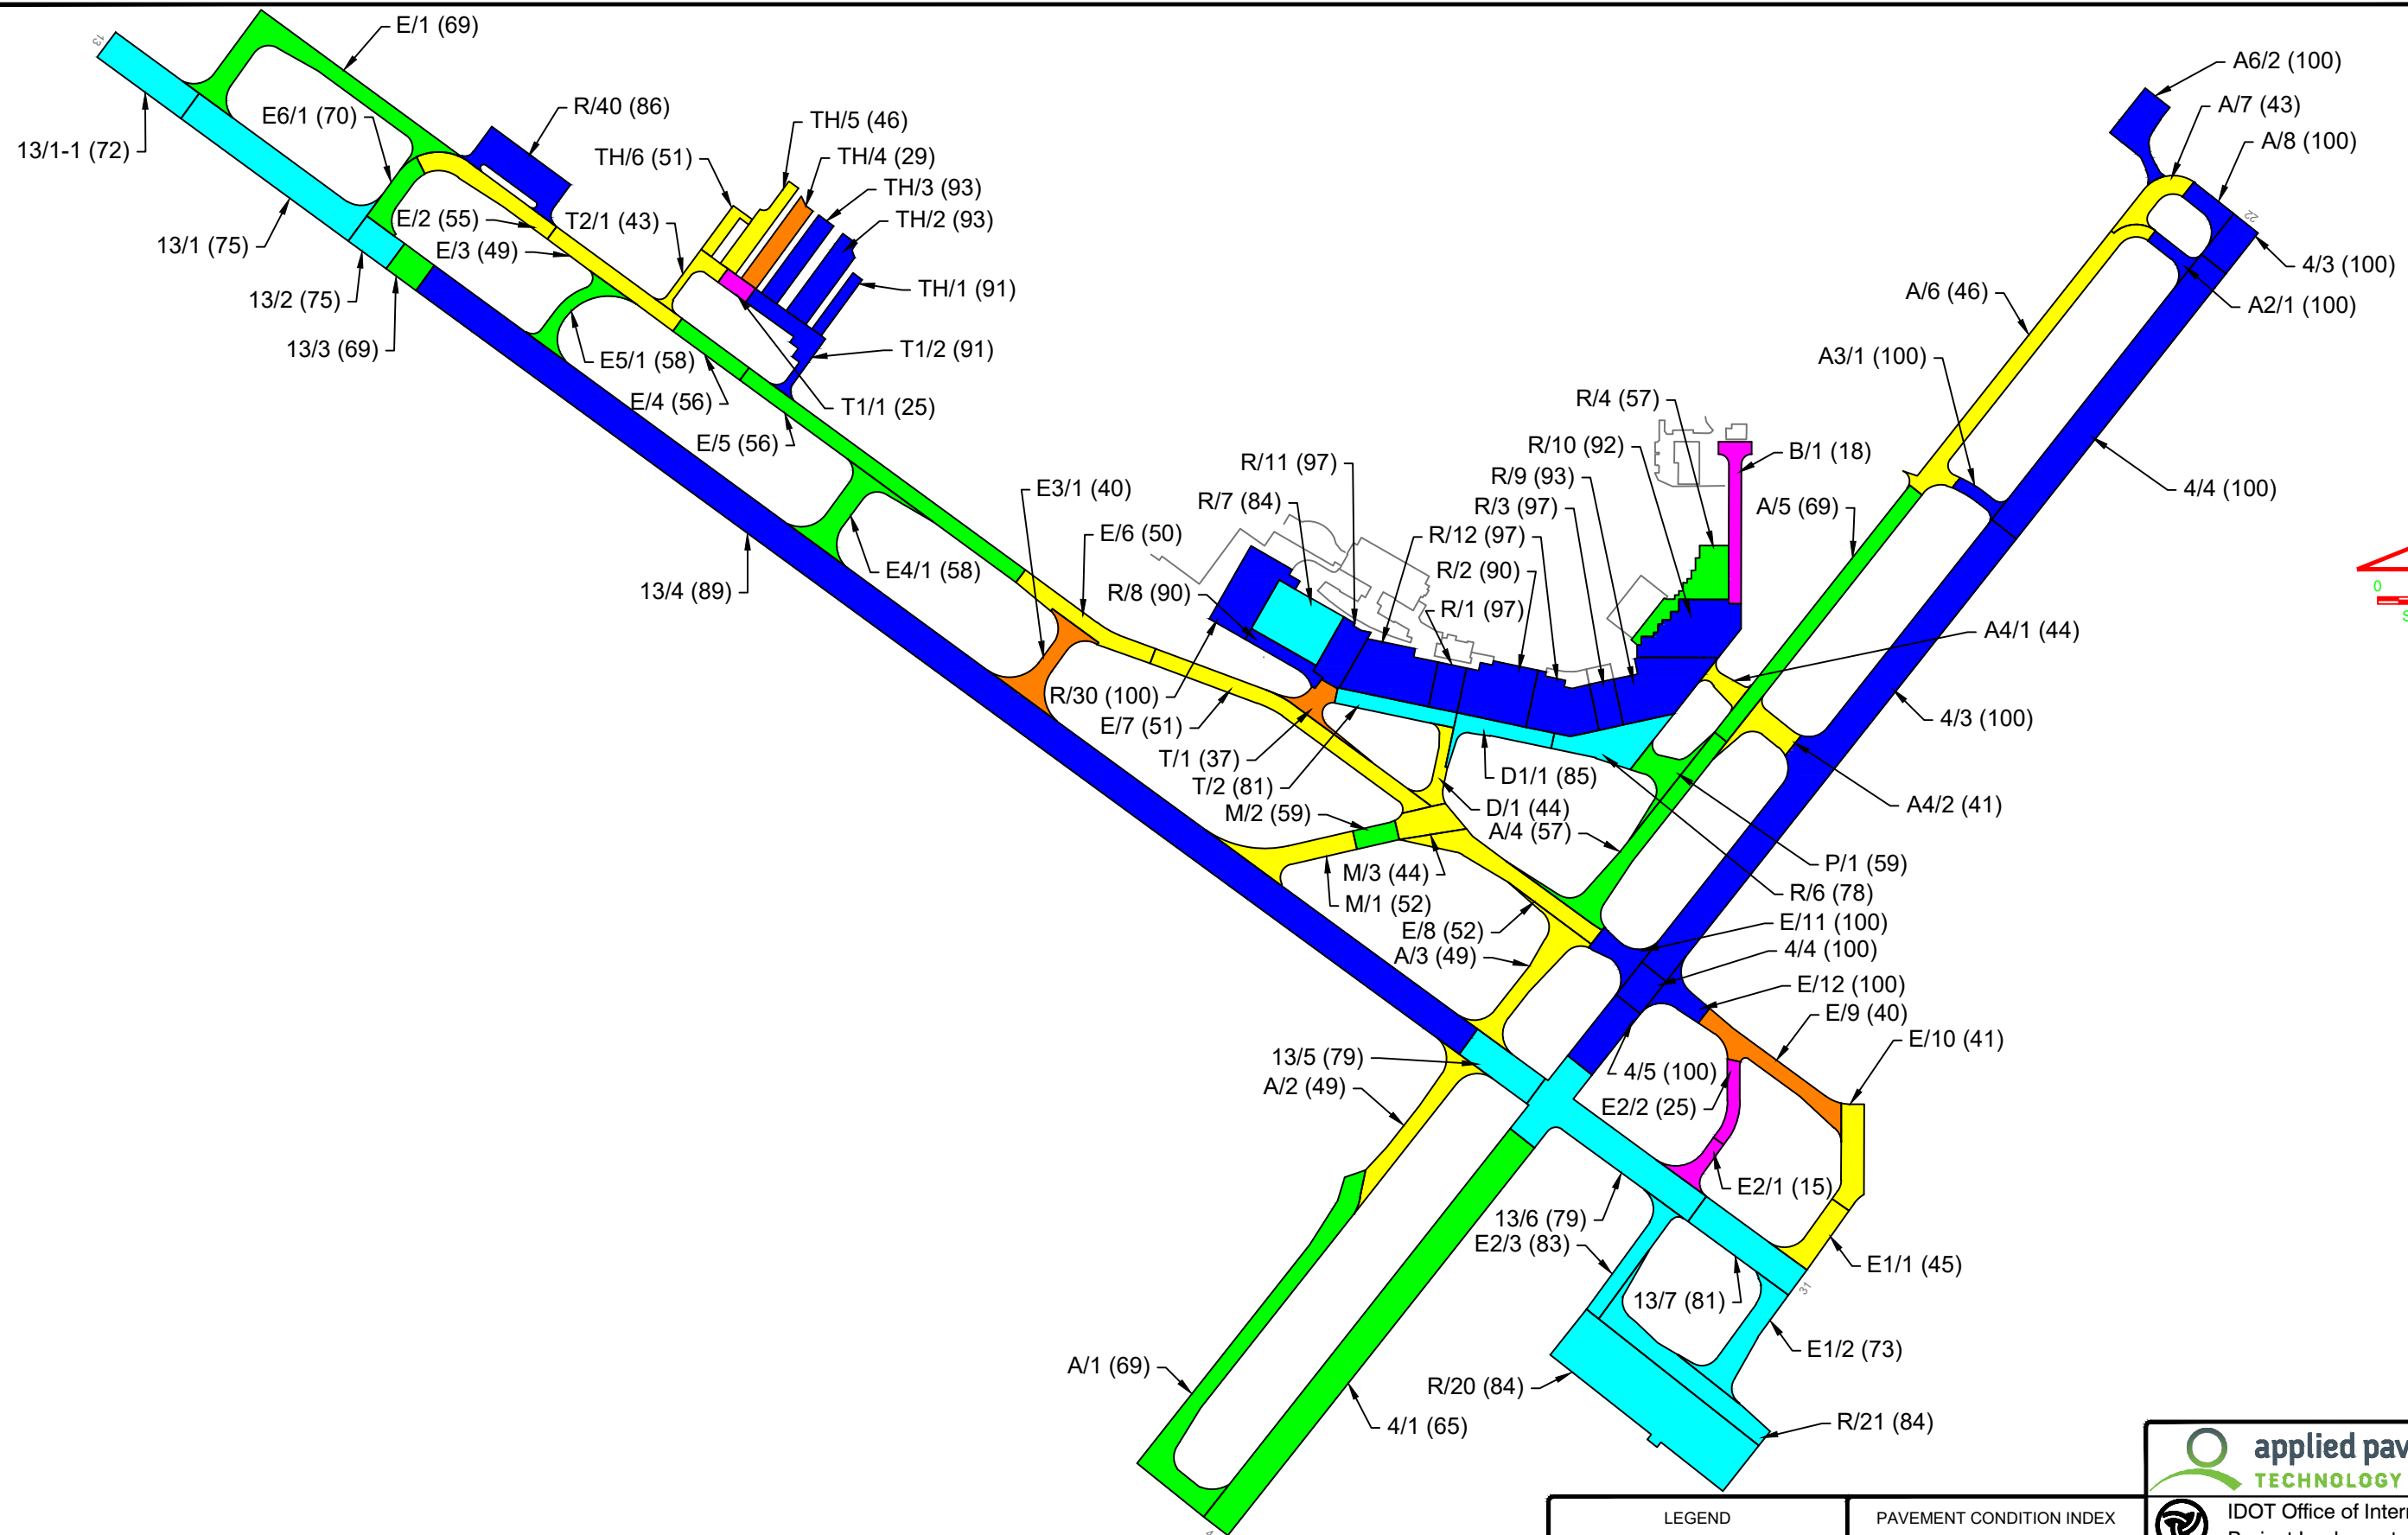

115 W. Main Street, Suite 400
Urbana, IL 61801
Tel: (217) 398-3977
Fax: (217) 398-4027



IDOT Office of Intermodal
Project Implementation - Aeronautics
LOCATION: **General Downing-Peoria International Airport**
Peoria, IL

PAGE TITLE: **2023 Pavement Condition Index Map**

PROJECT DATE: APR. 2023	INSPECTION DATE: JUL. 2023	PROJECT MANAGER: LR	JOB NUMBER: 2020-080-AM01
DRAWING SCALE: 1"=800'	LAST MODIFIED DATE: OCT. 2023	REVISED BY: JLM	DRAWN BY: KEW
FILENAME: General Downing-Peoria International.dwg	LAYOUT NAME/NUMBER: PCI	PAGE NUMBER: X	