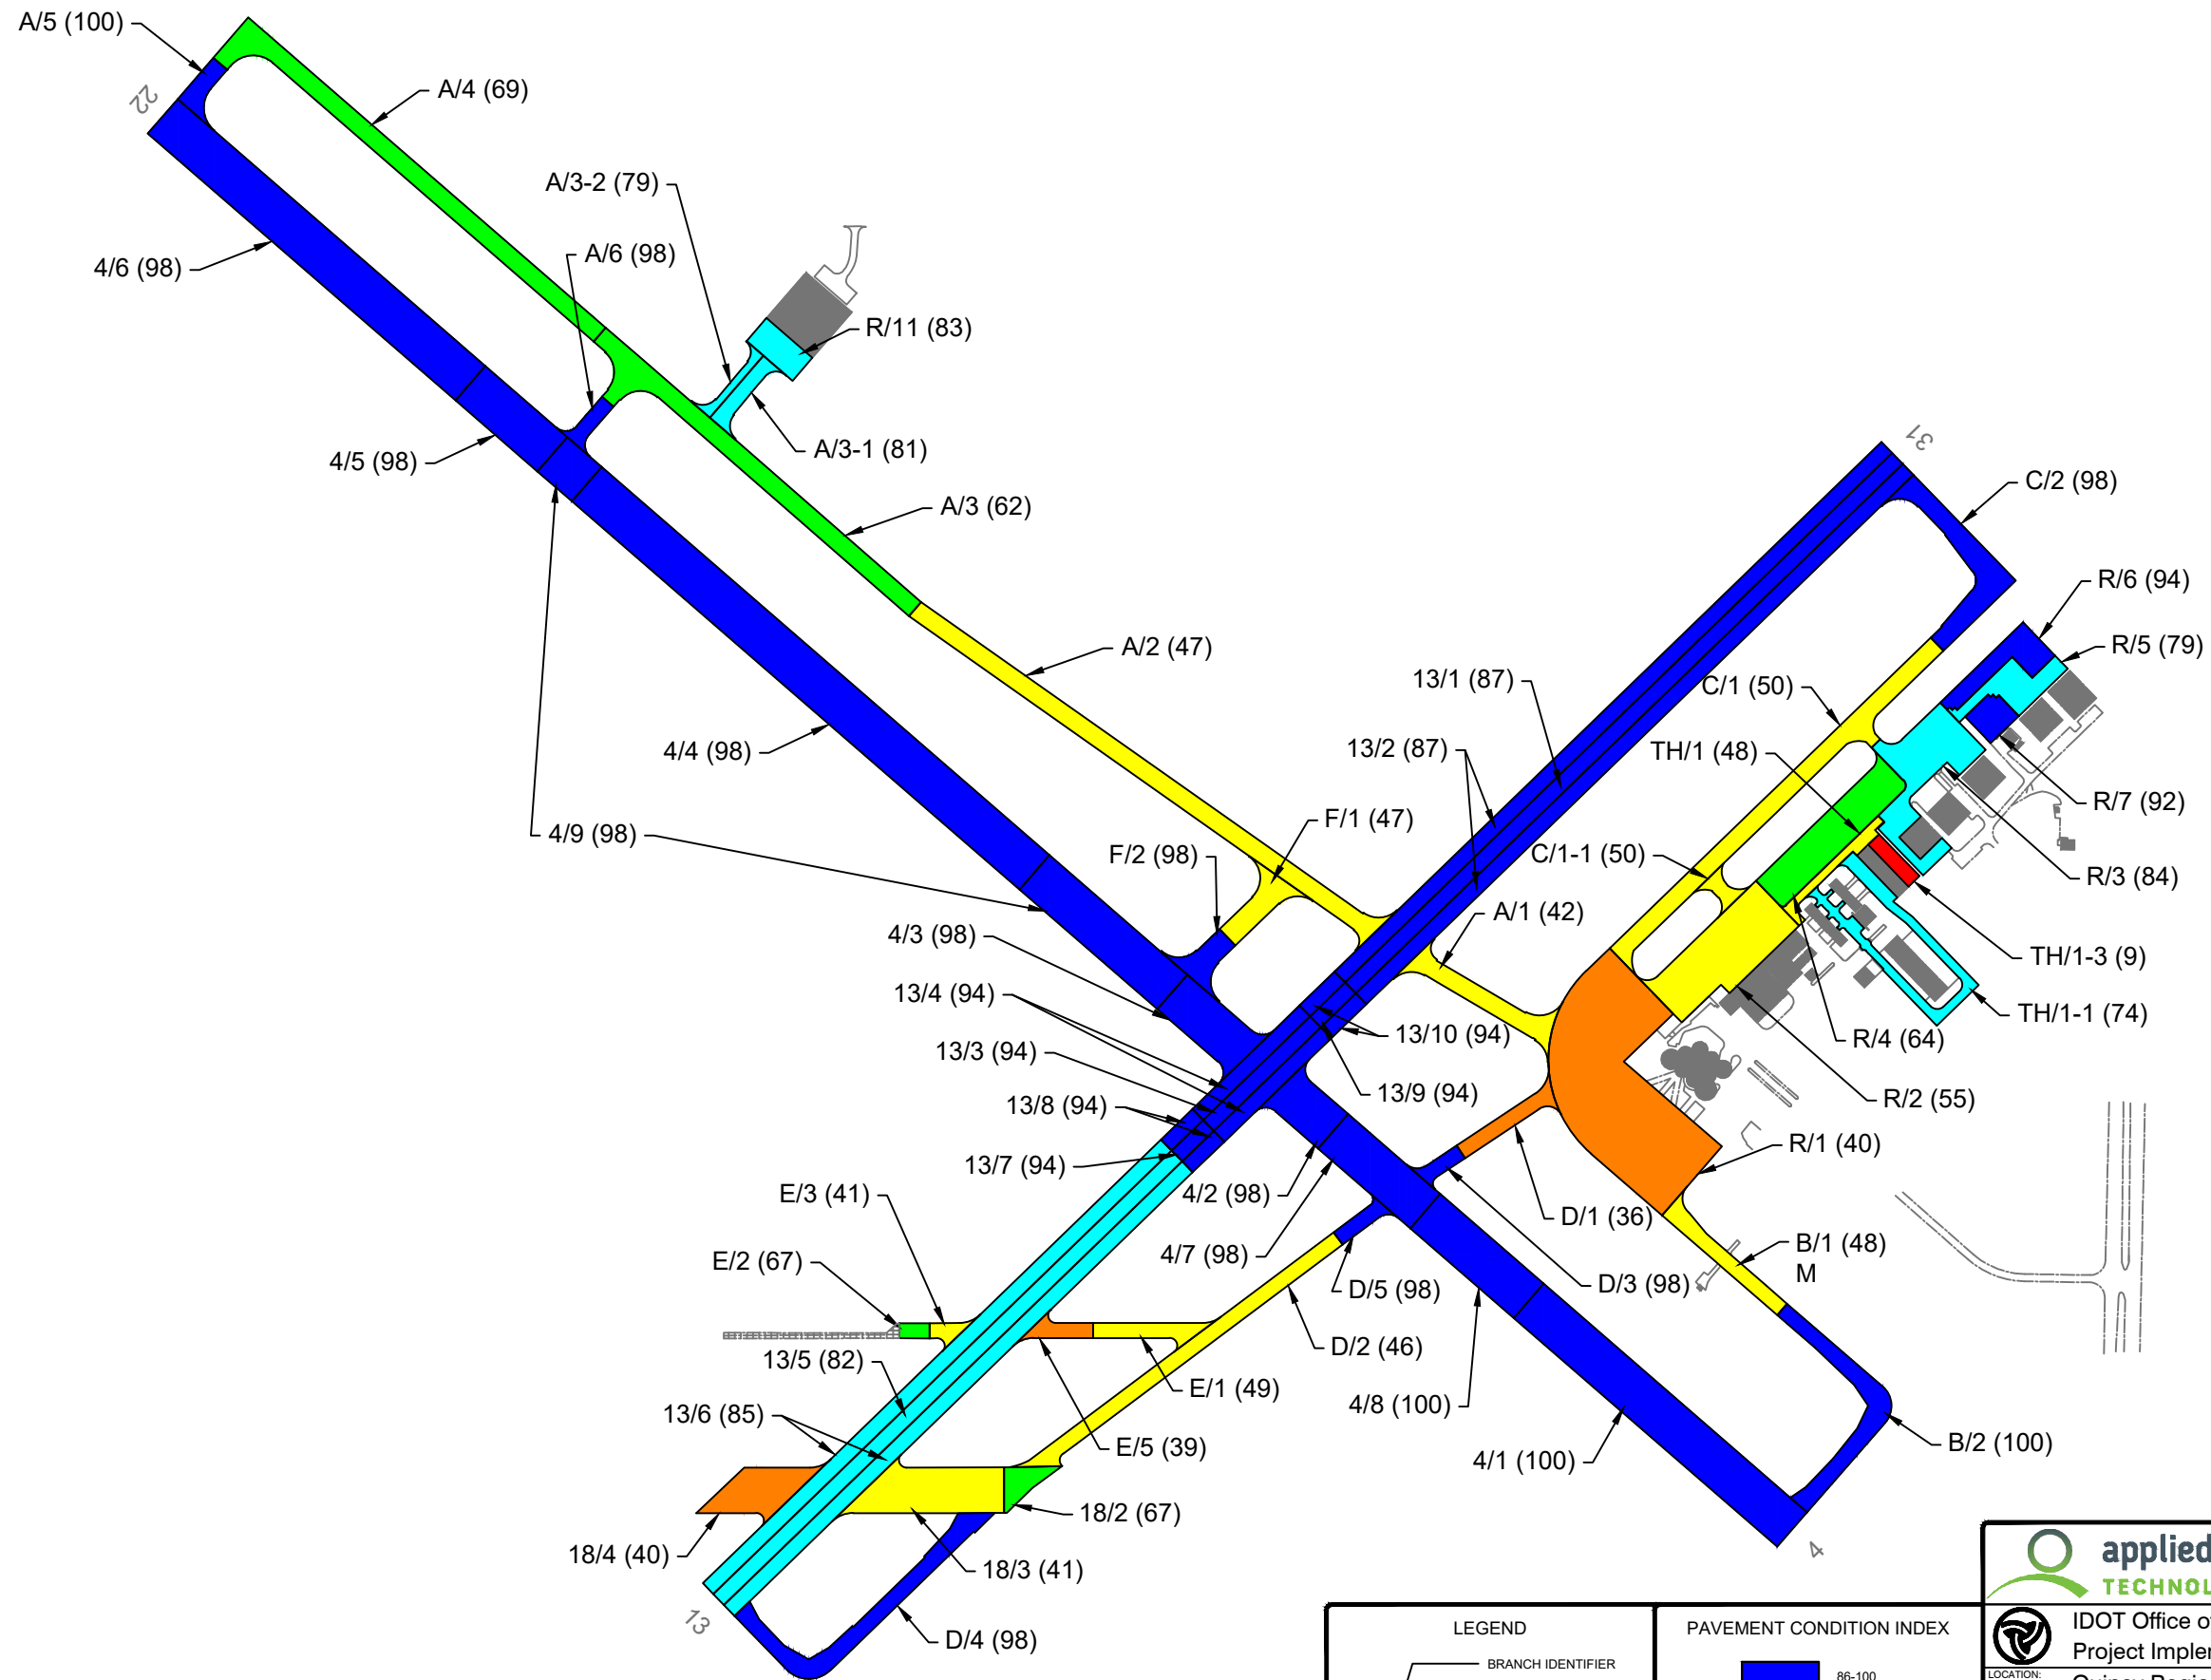


| LEGEND |                    |
|--------|--------------------|
|        | BRANCH IDENTIFIER  |
|        | SECTION IDENTIFIER |
|        | PCI                |
|        | SECTION BREAK LINE |

| PAVEMENT CONDITION INDEX |        |
|--------------------------|--------|
|                          | 86-100 |
|                          | 71-85  |
|                          | 56-70  |
|                          | 41-55  |
|                          | 26-40  |
|                          | 11-25  |
|                          | 0-10   |

|   |                                  |                         |                              |
|---|----------------------------------|-------------------------|------------------------------|
| 1908 South First Street, Suite #201<br>Champaign, IL 61820<br>Tel: (217) 398-3977<br>Fax: (217) 398-4027 |                                  |                         |                              |
| IDOT Office of Intermodal<br>Project Implementation - Aeronautics                                        |                                  |                         |                              |
| LOCATION:<br>Quincy Regional Airport - Baldwin Field<br>Quincy, Illinois                                 |                                  |                         |                              |
| PAGE TITLE:<br>2024 Pavement Condition Index Map                                                         |                                  |                         |                              |
| PROJECT DATE:<br>Apr. 2024                                                                               | INSPECTION DATE:<br>Jun. 2024    | PROJECT MANAGER:<br>LJR | JOB NUMBER:<br>2023-097-AM01 |
| DRAWING SCALE:<br>1"=600'                                                                                | LAST MODIFIED DATE:<br>Sep. 2024 | REVISED BY:<br>CWB      | DRAWN BY:<br>KEW             |
| FILENAME:<br>Quincy Regional Airport-Baldwin Field.dwg                                                   | LAYOUT NAME/NUMBER:<br>PCI       | PAGE NUMBER:<br>X       |                              |