

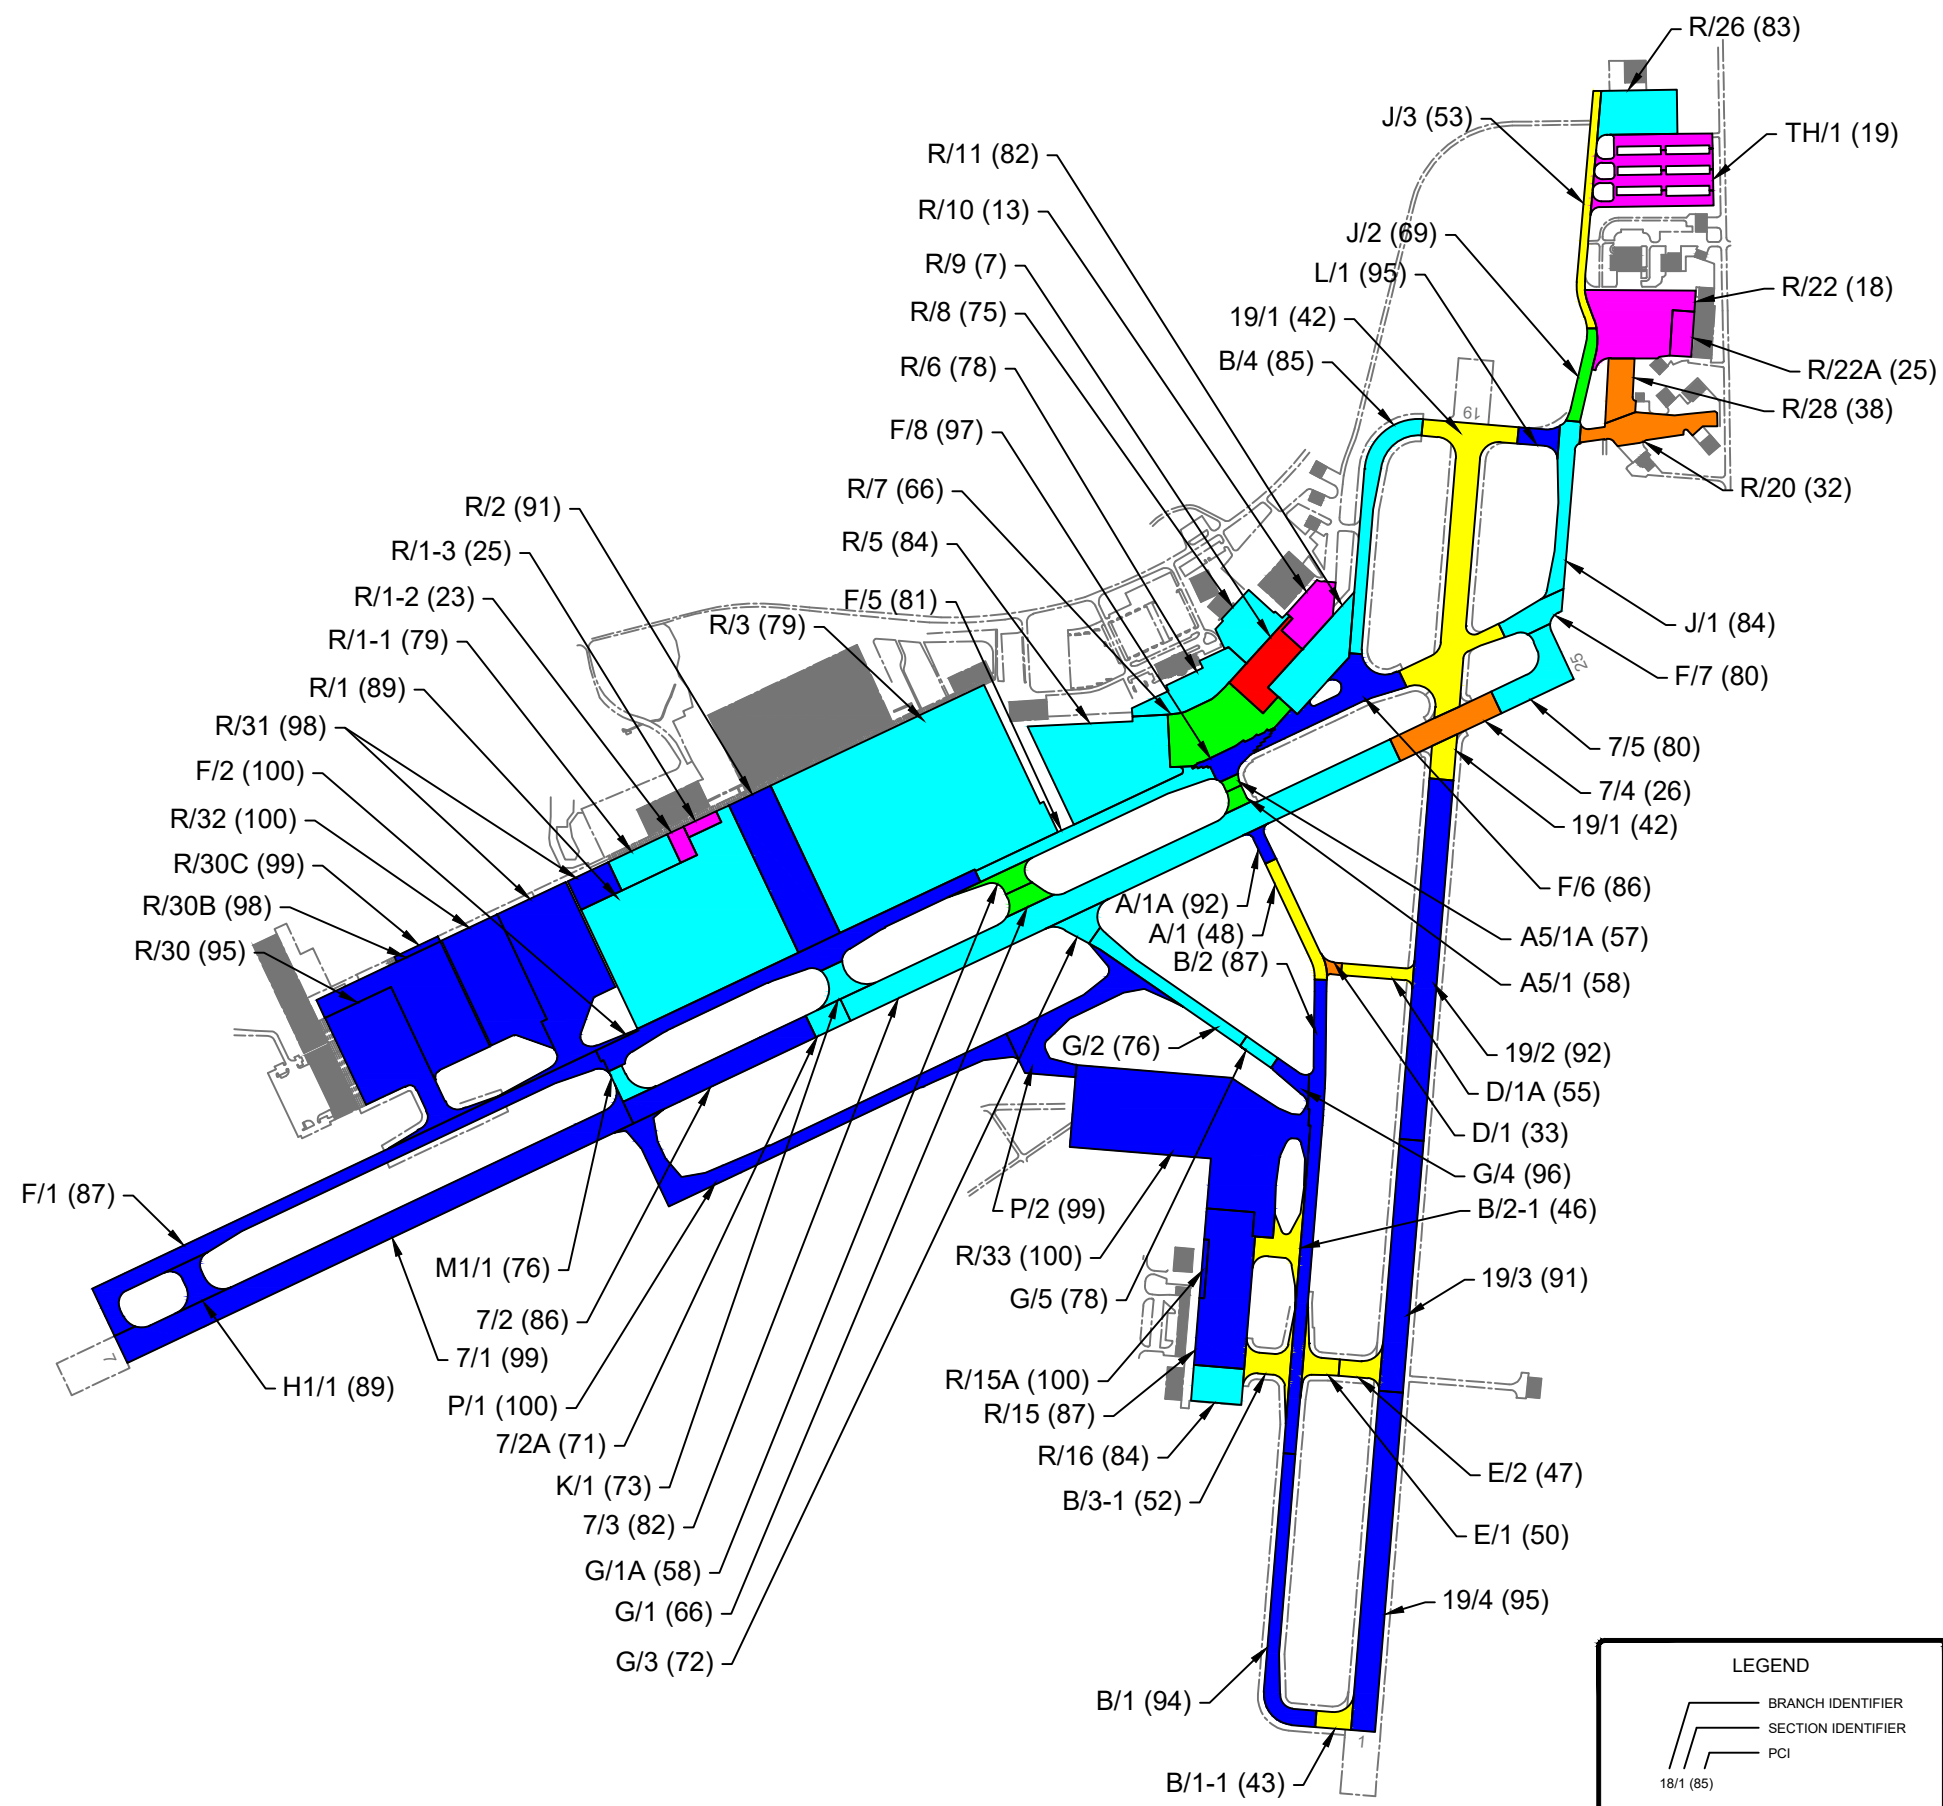


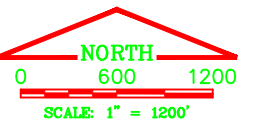

LEGEND

— BRANCH IDENTIFIER
— SECTION IDENTIFIER
— PCI
— SECTION BREAK LINE

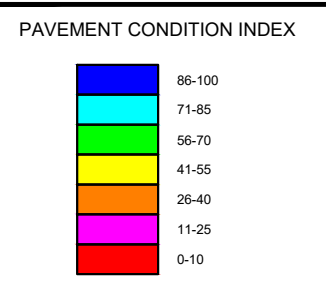

1908 South First Street, Suite 201
Champaign, IL 61820
Tel: (217) 398-3977
Fax: (217) 398-4027

IDOT Office of Intermodal
Project Implementation - Aeronautics

LOCATION: Chicago/Rockford International Airport
Rockford, Illinois

PAGE TITLE: 2025 Pavement Condition Index Map

PROJECT DATE: Jan. 2025	INSPECTION DATE: Jun. 2025	PROJECT MANAGER: LJR	JOB NUMBER: 2023-097-AM01
DRAWING SCALE: 1"=1200'	LAST MODIFIED DATE: Sep. 2025	REVISED BY: DMS	DRAWN BY: KEW
FILENAME: Chicago-Rockford International Airport.dwg	LAYOUT NAME/NUMBER: PCI	PAGE NUMBER: X	