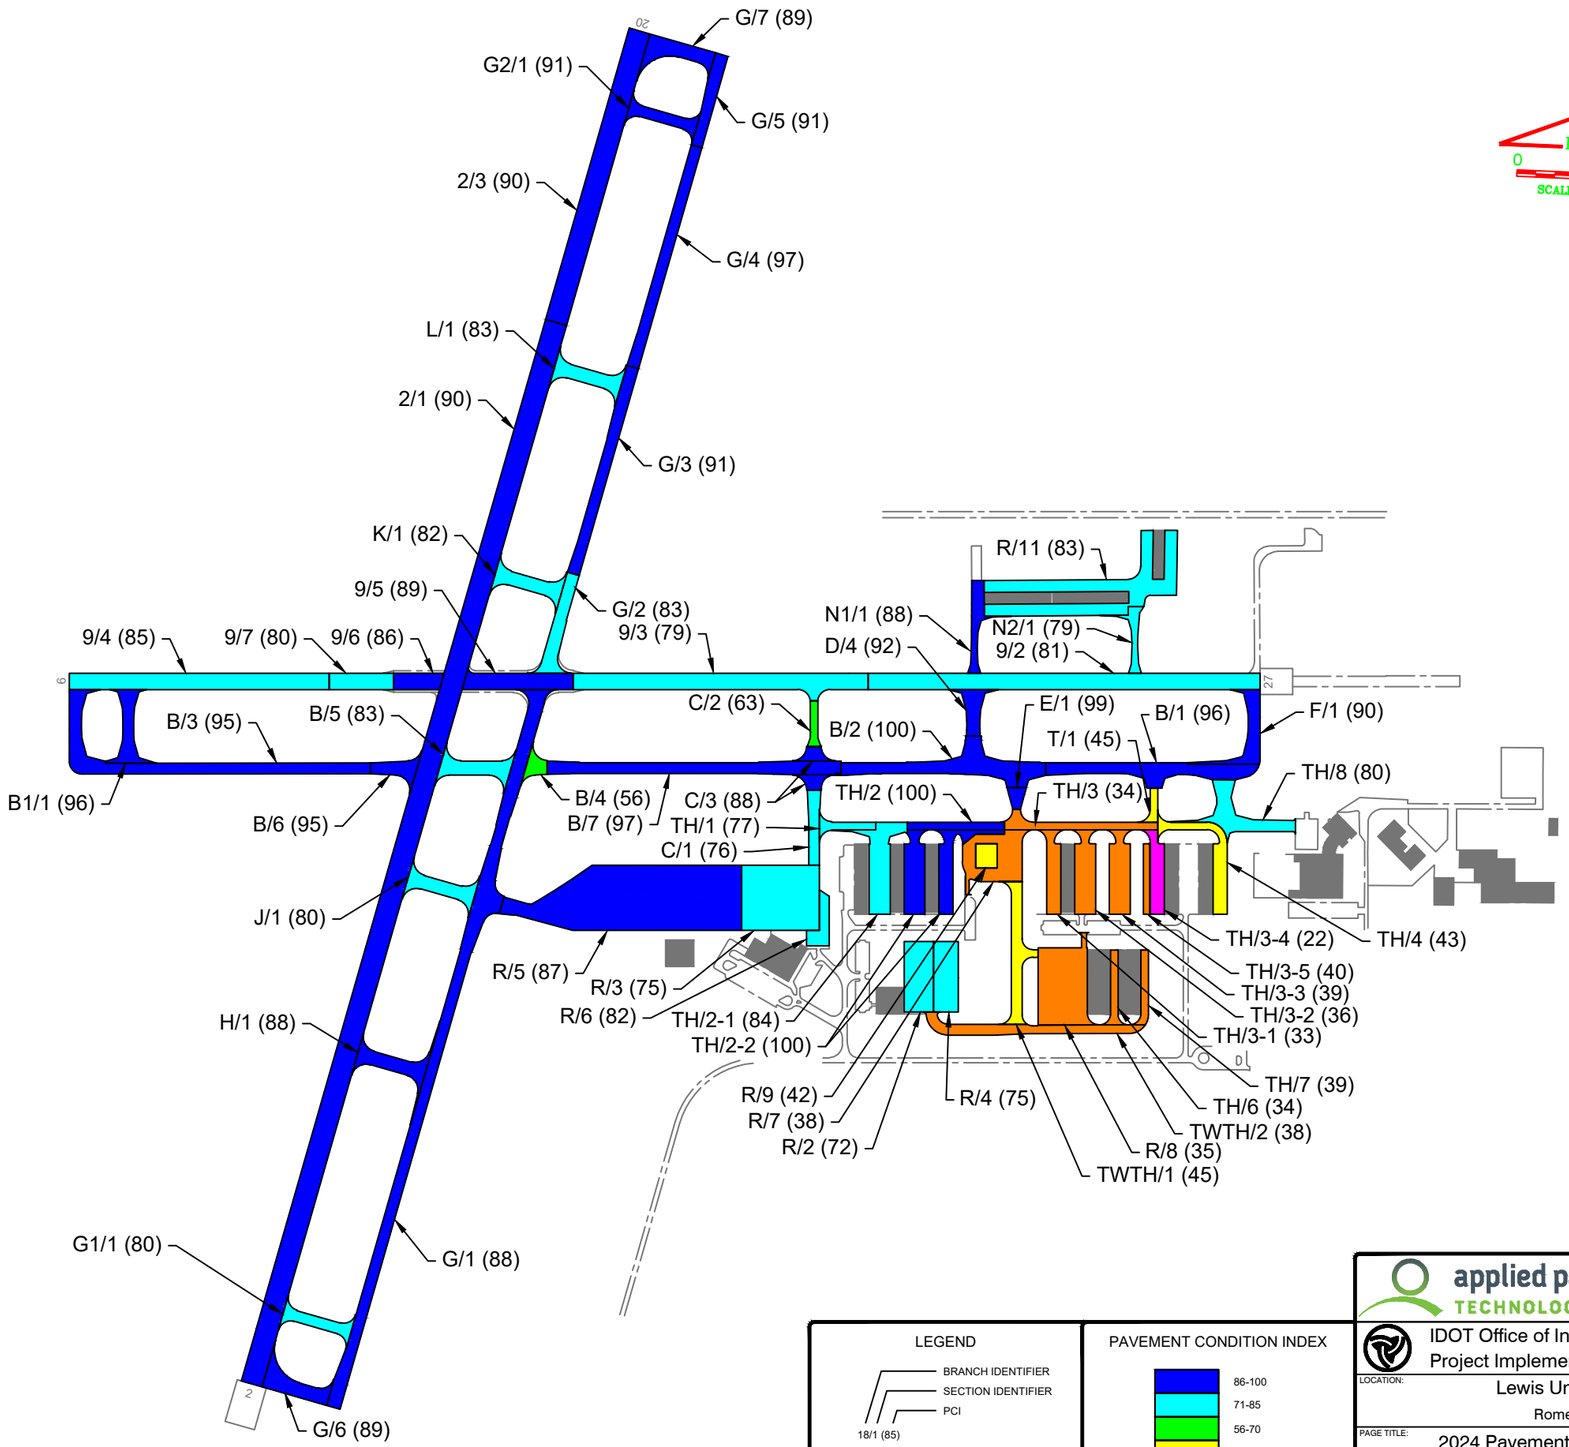


LEGEND

BRANCH IDENTIFIER
SECTION IDENTIFIER
PCI
18/1 (85)
SECTION BREAK LINE

PAVEMENT CONDITION INDEX

86-100
71-85
56-70
41-55
26-40
11-25
0-10

applied pavement TECHNOLOGY
1908 South First Street, Suite #201
Champaign, IL 61820
Tel: (217) 398-3977
Fax: (217) 398-4027

IDOT Office of Intermodal
Project Implementation - Aeronautics

LOCATION: Lewis University Airport, Romeoville, Illinois

PAGE TITLE: 2024 Pavement Condition Index Map

PROJECT DATE:	INSPECTION DATE:	PROJECT MANAGER:	JOB NUMBER:
Apr. 2024	Jun. 2024	LJR	2023-097-AM01
DRAWING SCALE: 1"=700'	LAST MODIFIED DATE: Sep. 2024	REVISED BY: CWB	DRAWN BY: KEW
FILENAME: Lewis University Airport.dwg		LAYOUT NAME/NUMBER: PCI	PAGE NUMBER: X