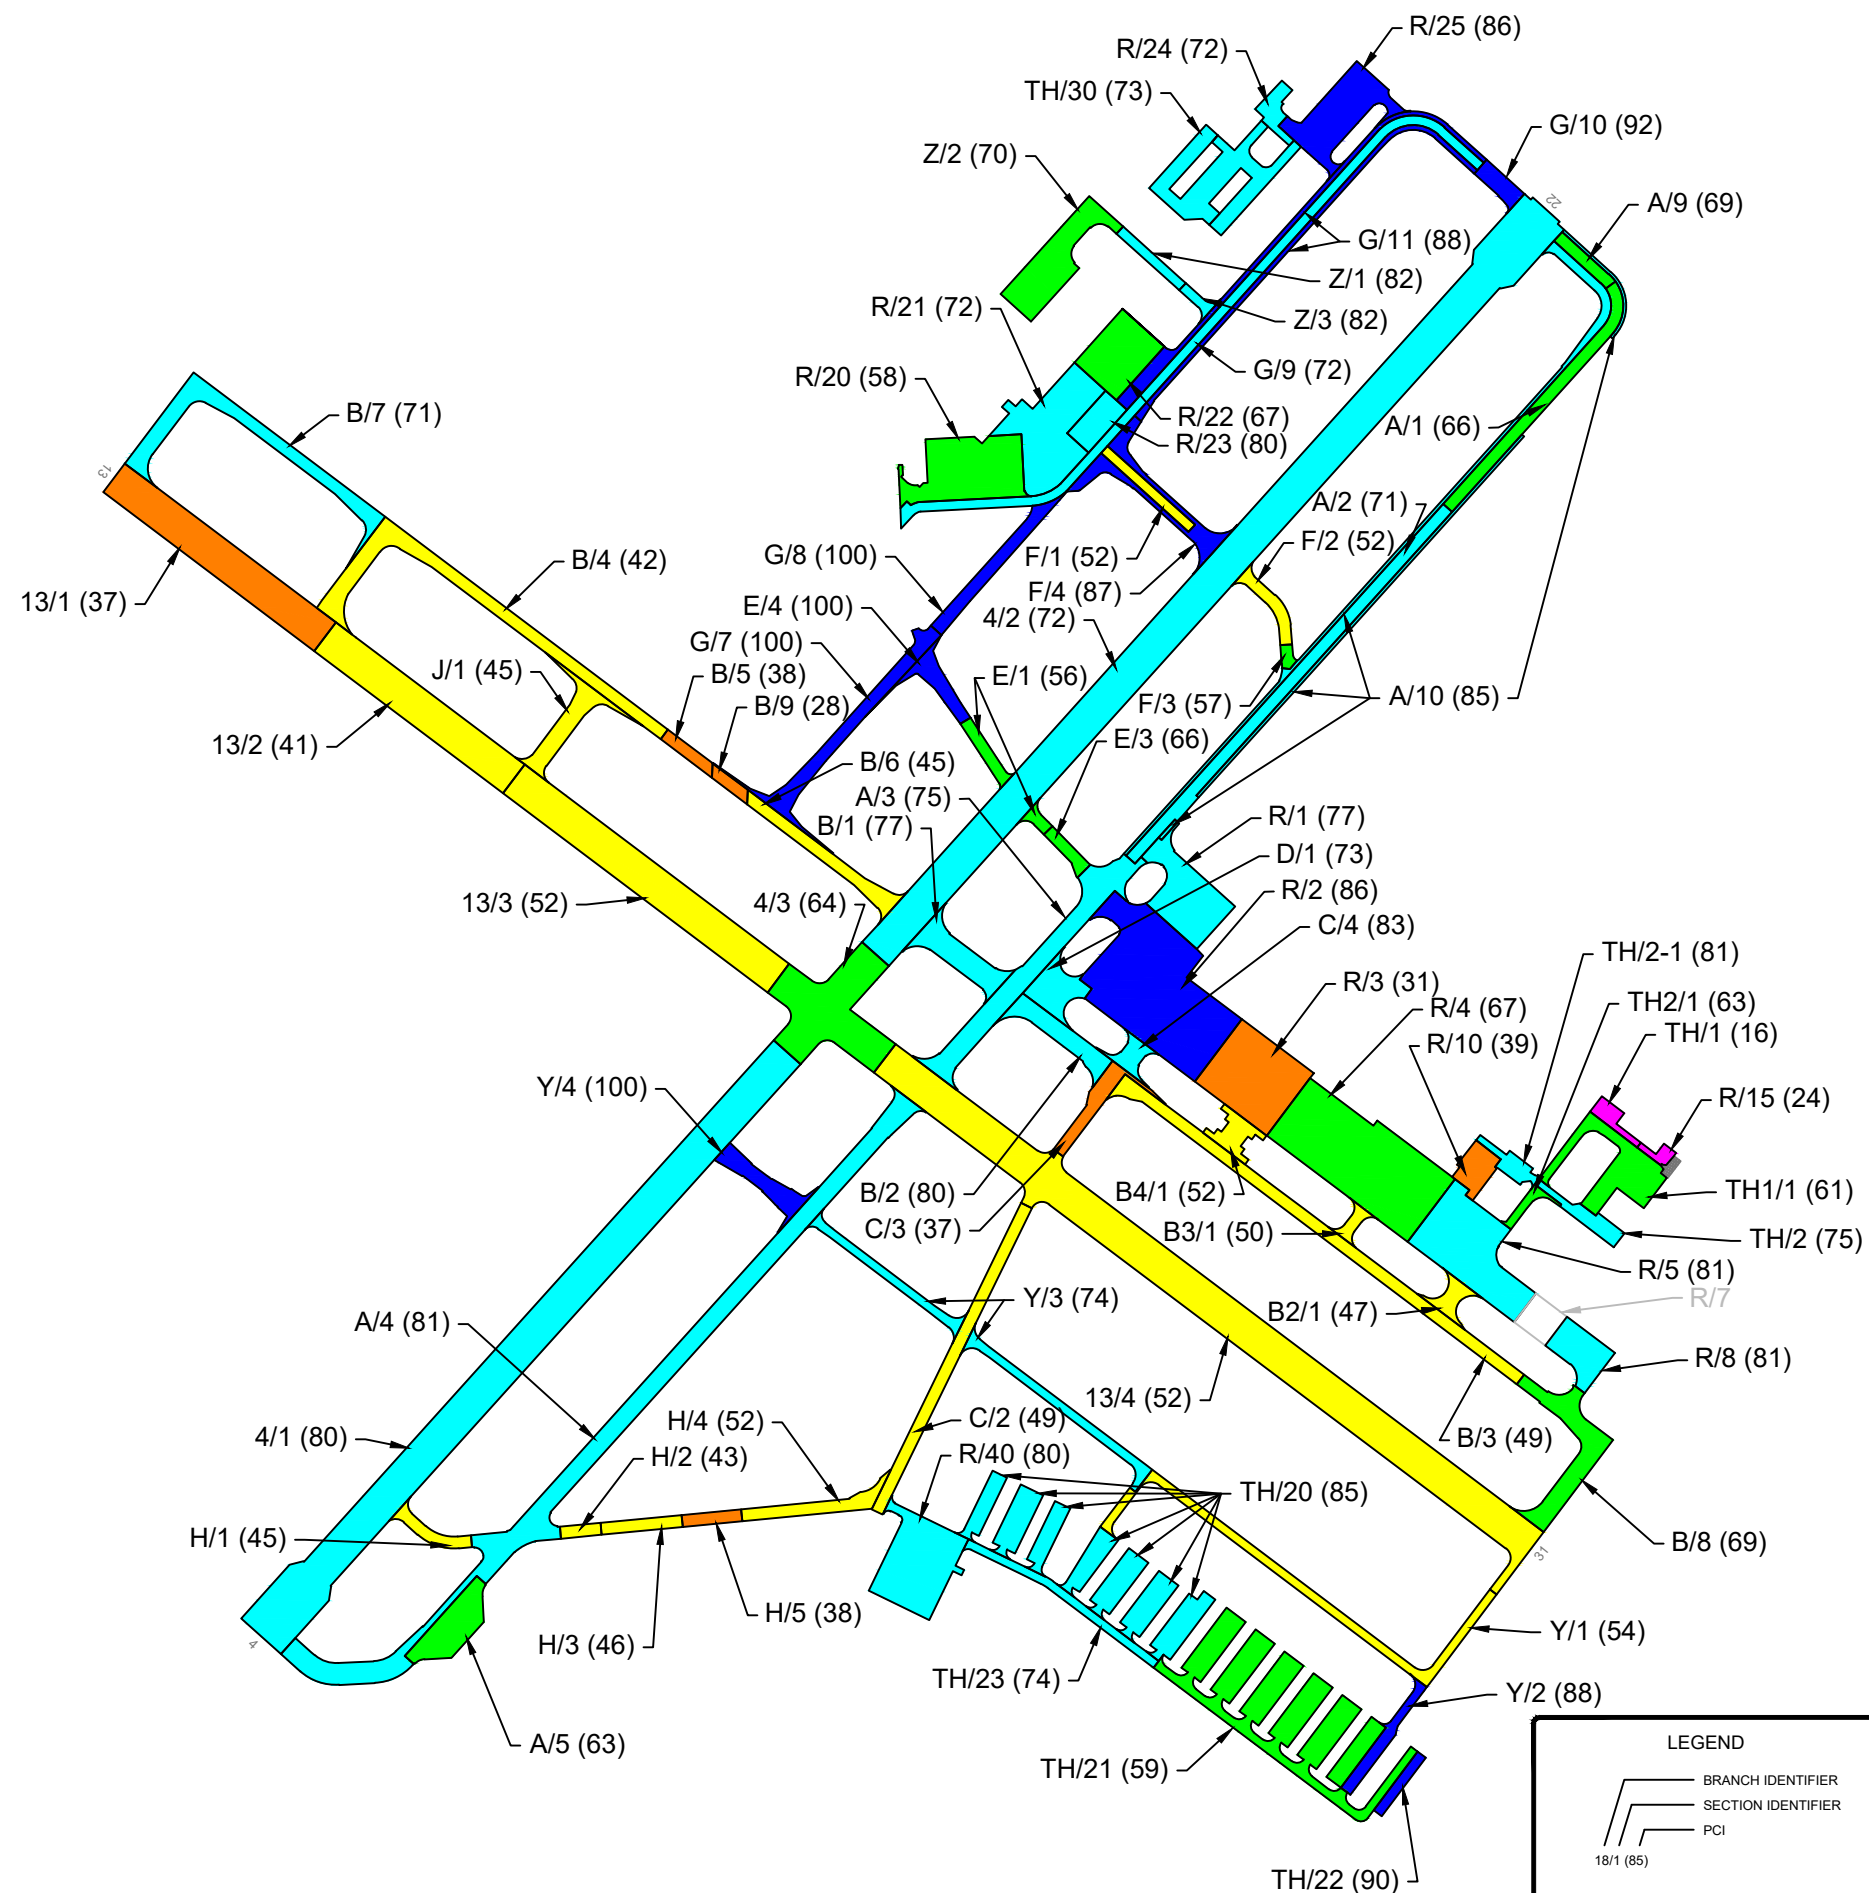
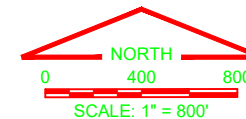


115 W. Main Street, Suite 400 Urbana, IL 61801 Tel: (217) 398-3977 Fax: (217) 398-4027			
IDOT Office of Intermodal Project Implementation - Aeronautics			
LOCATION: Abraham Lincoln Capital Airport Springfield, IL			
PAGE TITLE: 2023 Pavement Condition Index Map			
PROJECT DATE: APR. 2023	INSPECTION DATE: JUL. 2023	PROJECT MANAGER: LR	JOB NUMBER: 2020-080-AM01
DRAWING SCALE: 1"=800'	LAST MODIFIED DATE: OCT. 2023	REVISED BY: JLM	DRAWN BY: KEW
FILENAME: Abraham Lincoln Capital.dwg	LAYOUT NAME/NUMBER: PCI	PAGE NUMBER: X	