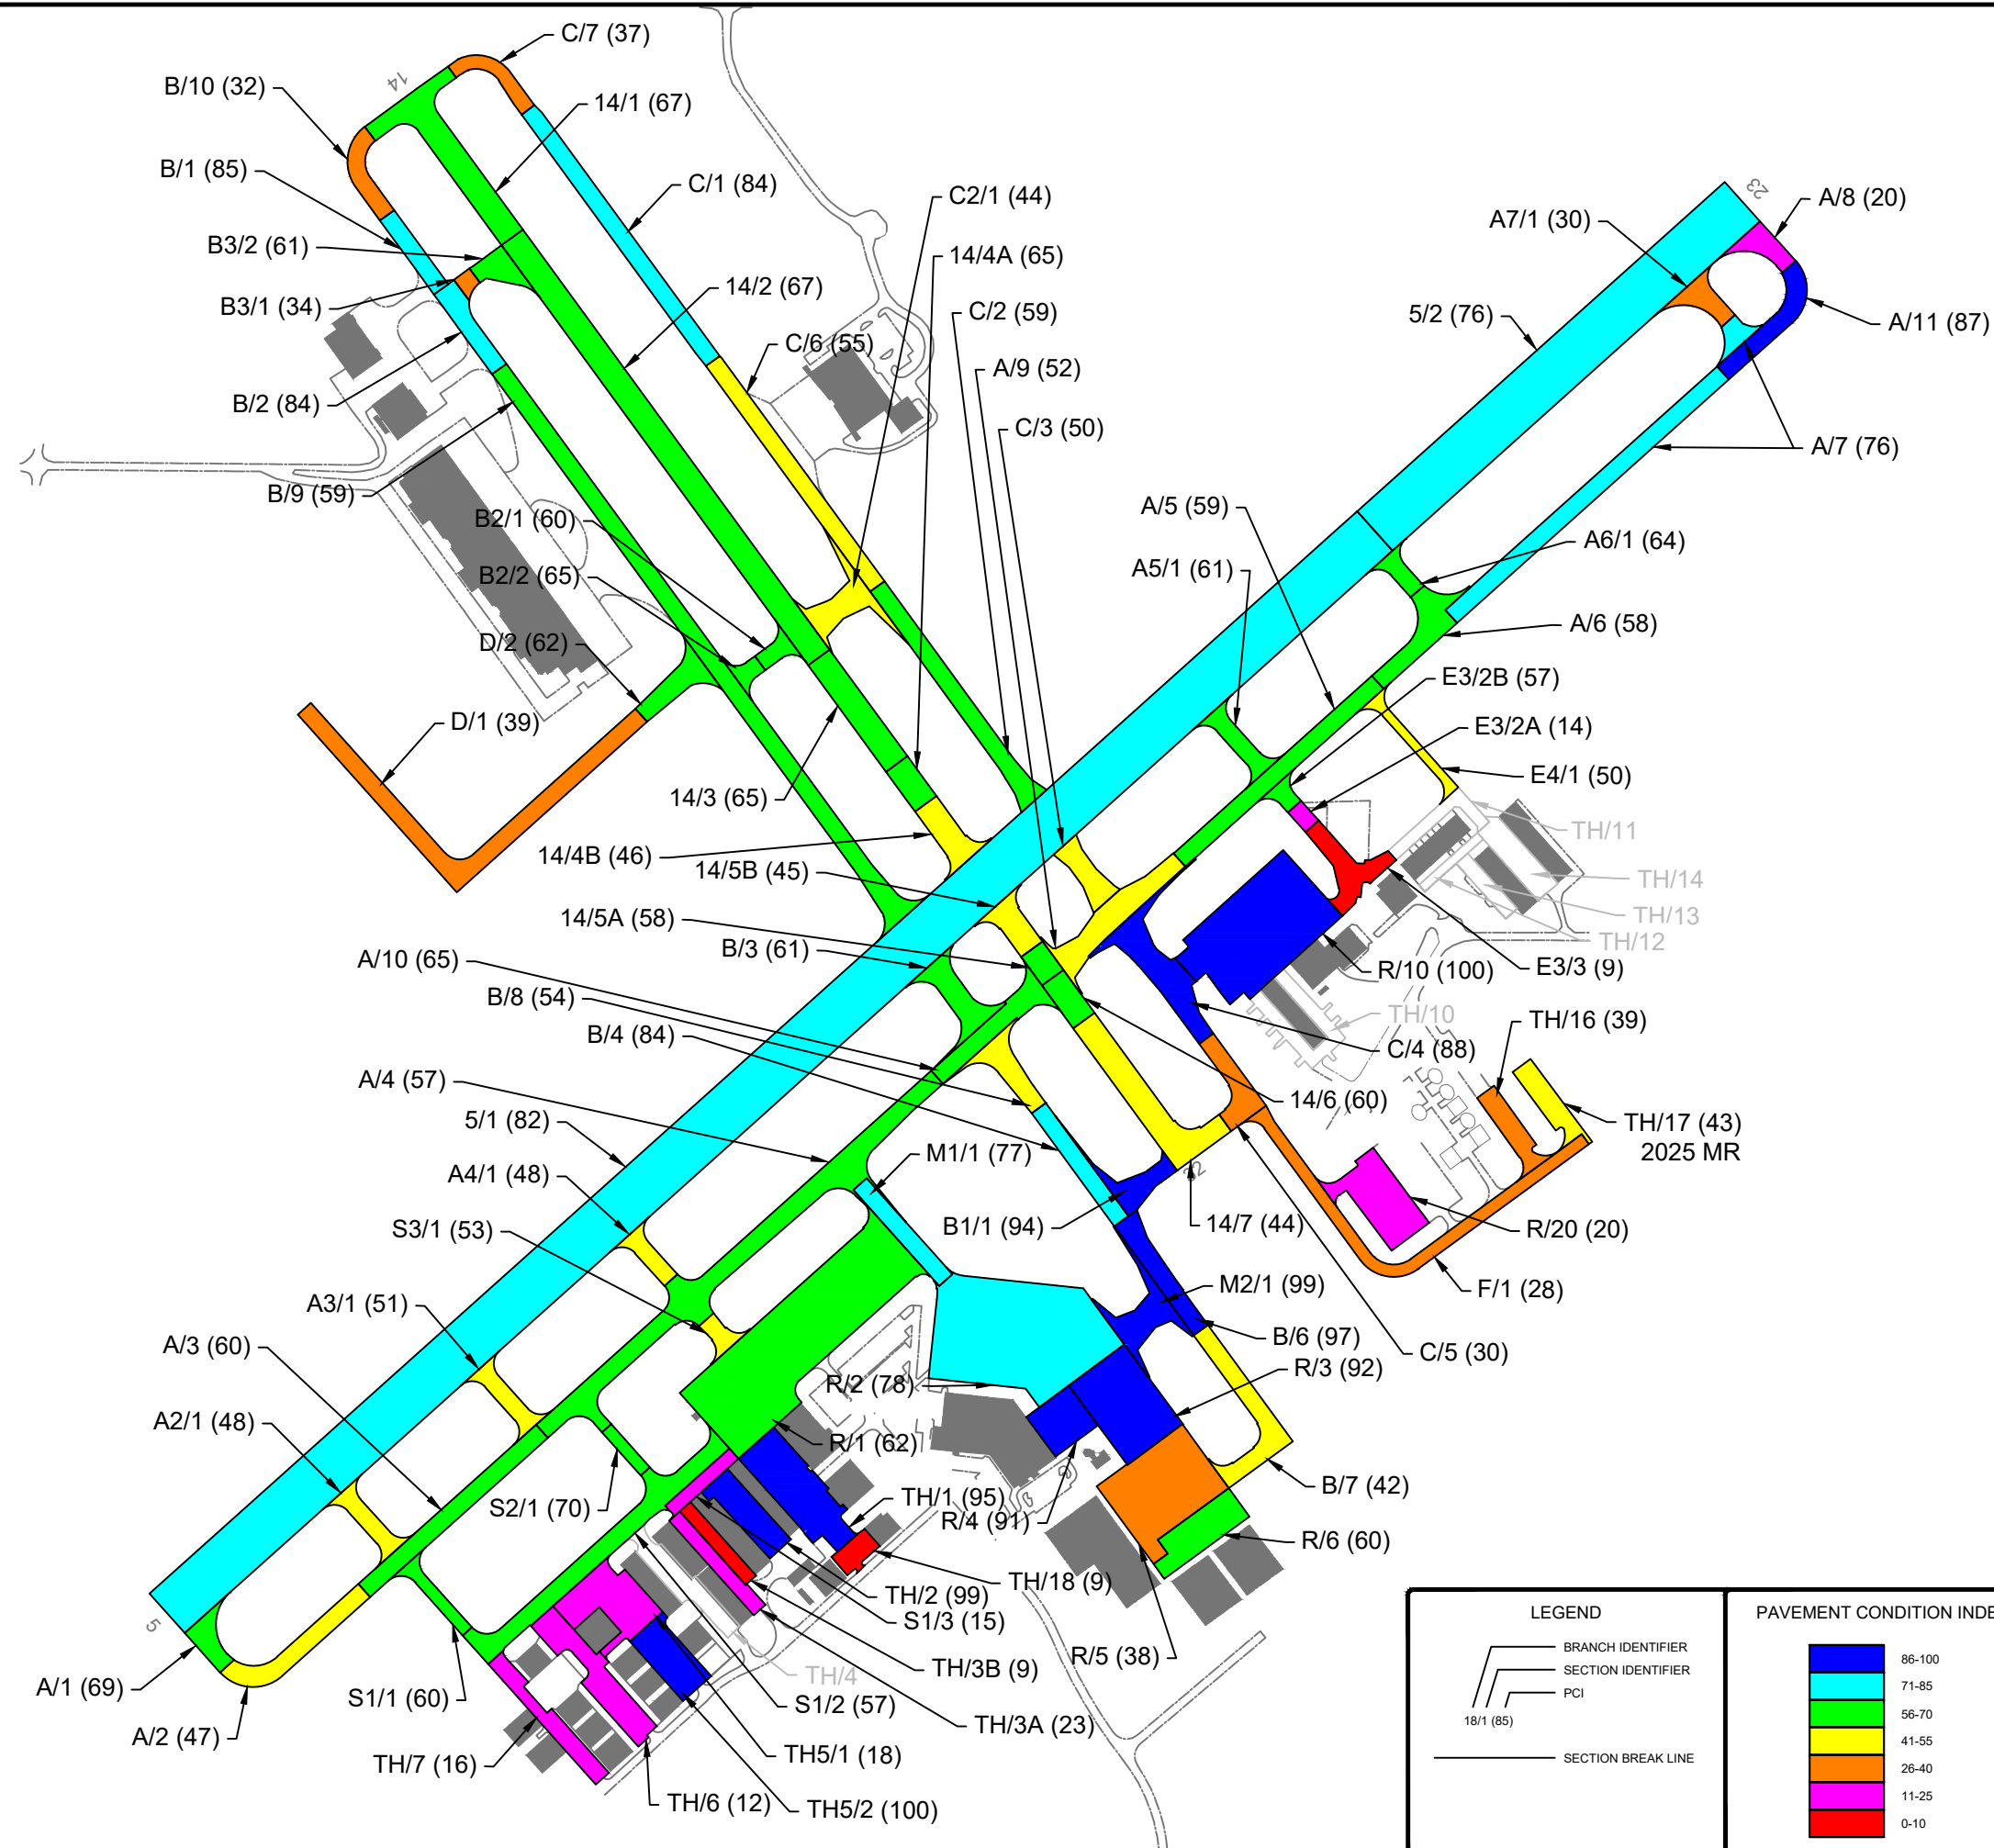


LEGEND

— BRANCH IDENTIFIER
— SECTION IDENTIFIER
— PCI
18/1 (85)
— SECTION BREAK LINE

PAVEMENT CONDITION INDEX	
	86-100
	71-85
	56-70
	41-55
	26-40
	11-25
	0-10

1908 South First Street, Suite #201
Champaign, IL 61820
Tel: (217) 398-3977
Fax: (217) 398-4027

IDOT Office Intermodal
Project Implementation - Aeronautics

LOCATION: **Waukegan National Airport**
Waukegan, Illinois

PAGE TITLE: **2024 Pavement Condition Index Map**

PROJECT DATE: Apr. 2024	INSPECTION DATE: Jun. 2024	PROJECT MANAGER: LJR	JOB NUMBER: 2023-097-AM01
DRAWING SCALE: 1"=500'	LAST MODIFIED DATE: Aug. 2024	REVISED BY: CWB	DRAWN BY: KEW
FILENAME: Waukegan National Airport.dwg	LAYOUT NAME/NUMBER: PCI	PAGE NUMBER: X	