


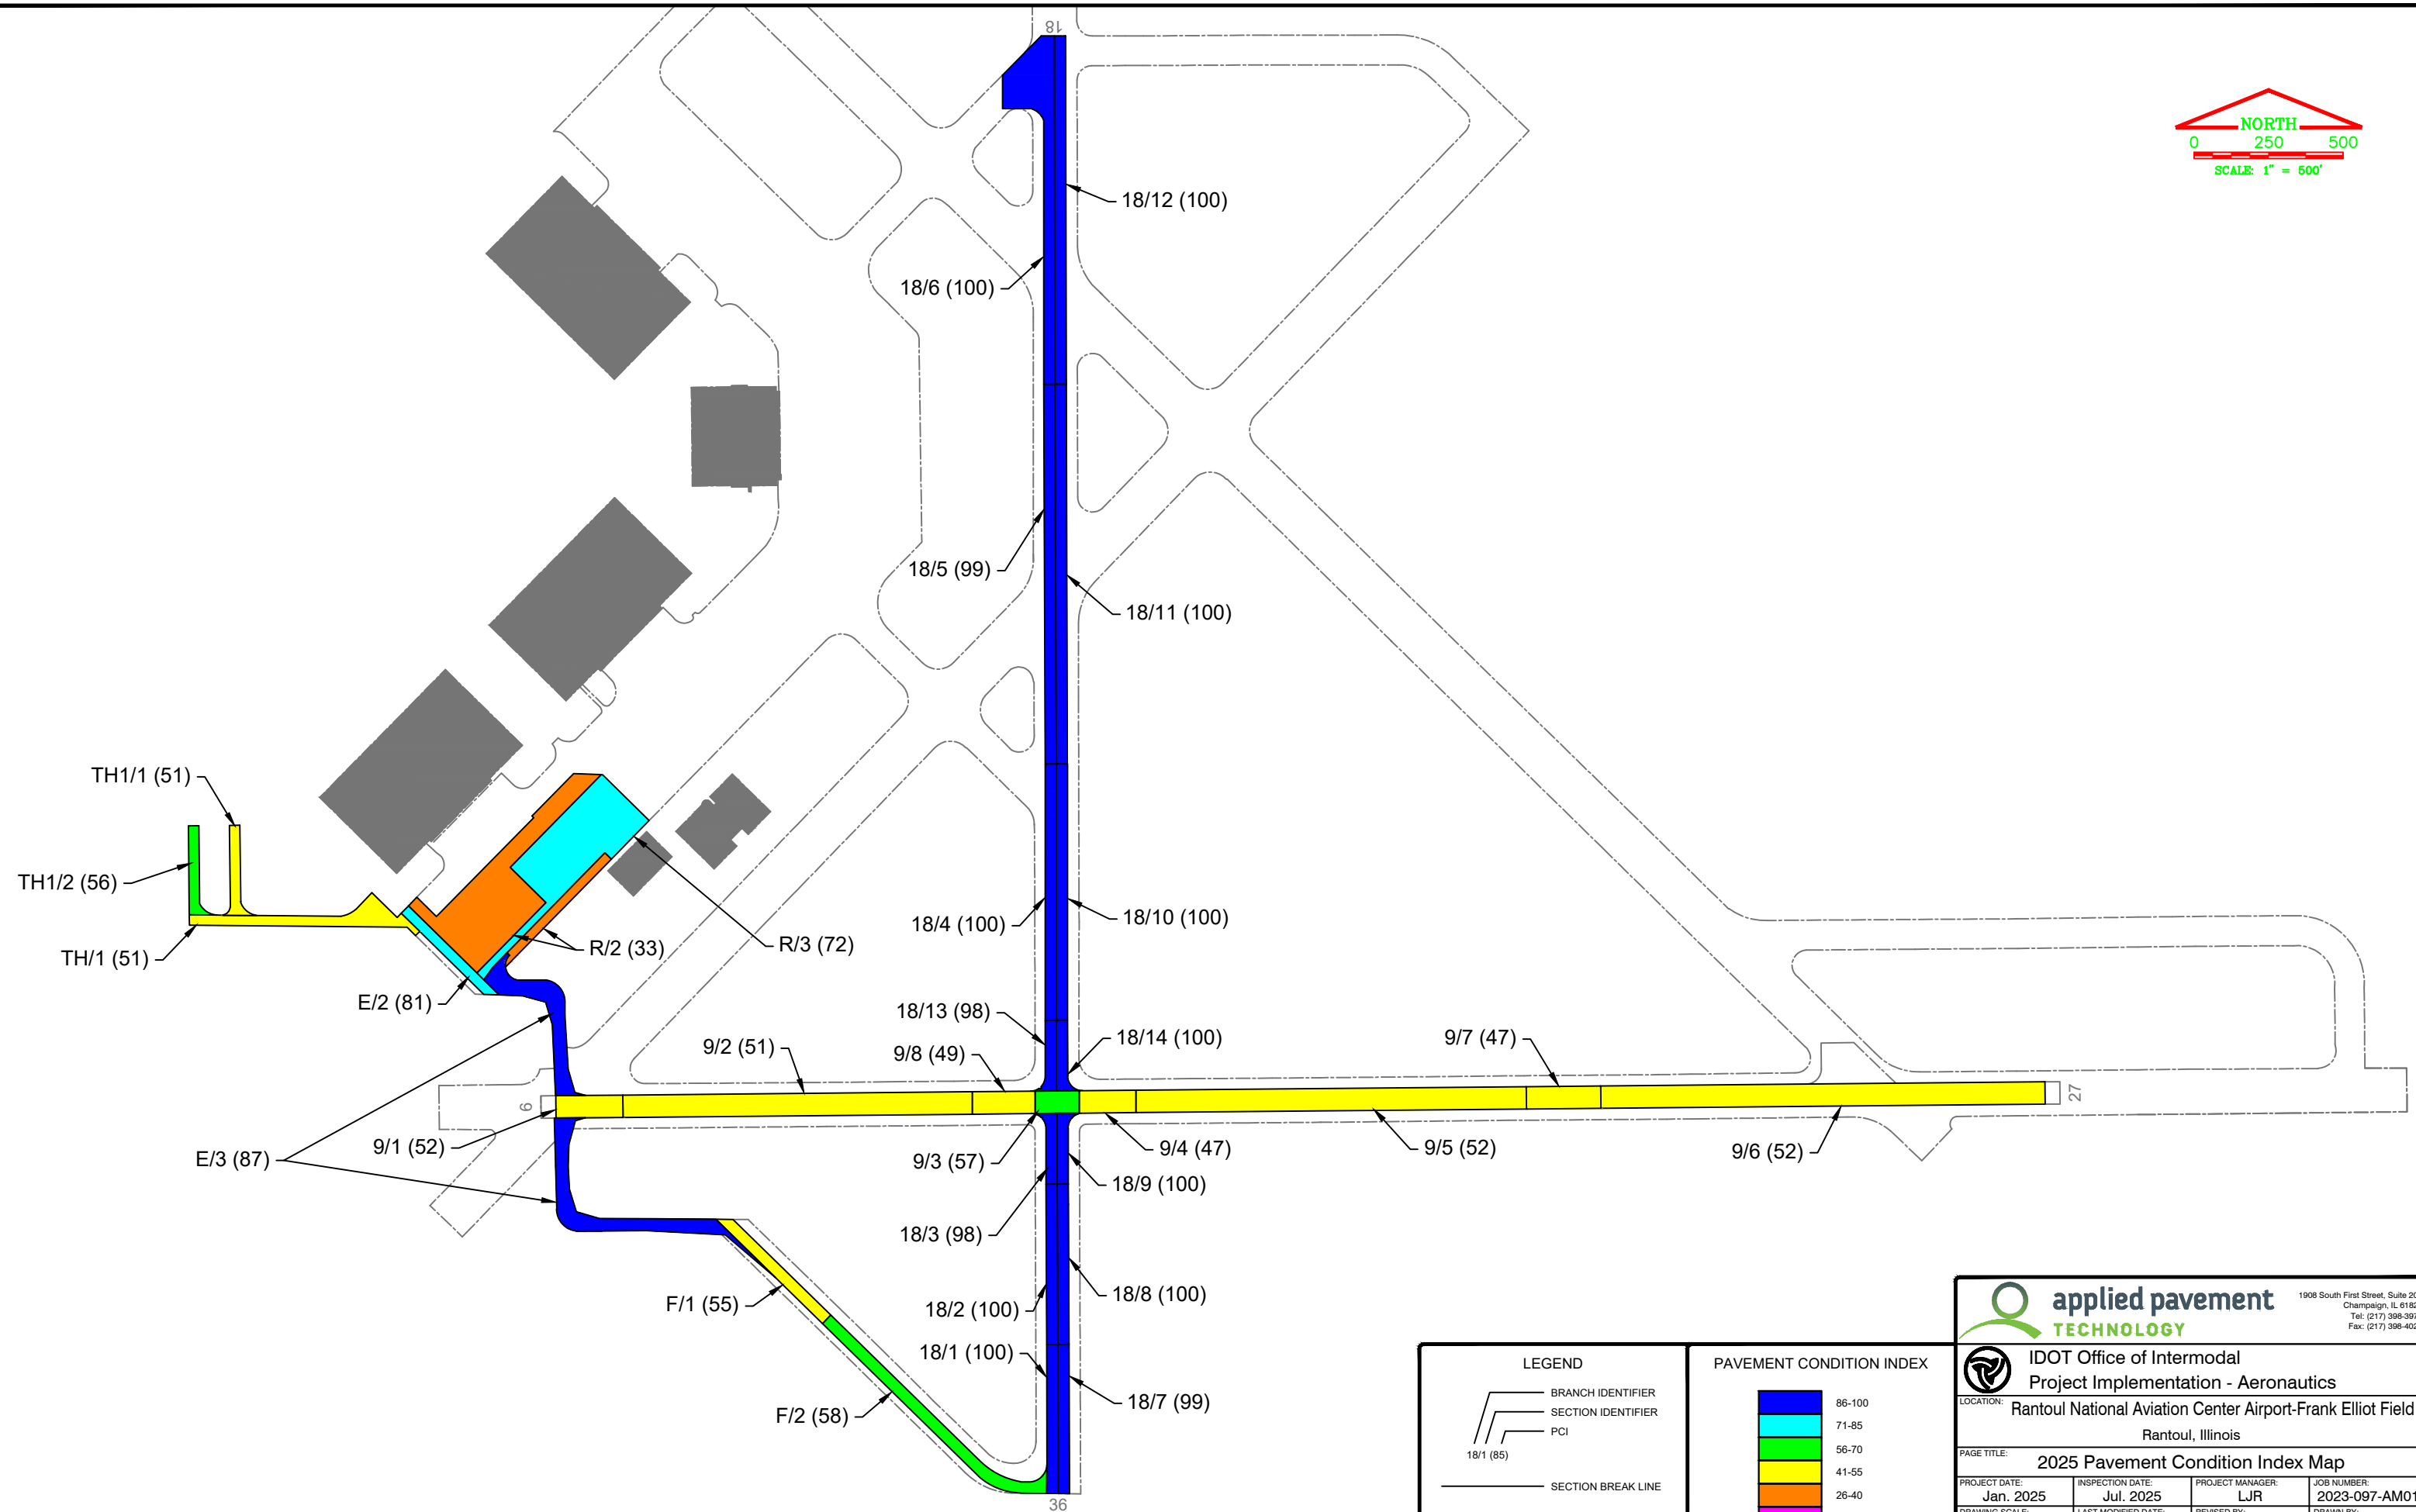

LEGEND

- BRANCH IDENTIFIER
- SECTION IDENTIFIER
- PCI
- SECTION BREAK LINE

PAVEMENT CONDITION INDEX

Blue	86-100
Cyan	71-85
Green	56-70
Yellow	41-55
Orange	26-40
Pink	11-25
Red	0-10



1906 South First Street, Suite 201
Champaign, IL 61820
Tel: (217) 398-3977
Fax: (217) 398-4027



IDOT Office of Intermodal
Project Implementation - Aeronautics

LOCATION: Rantoul National Aviation Center Airport-Frank Elliot Field
Rantoul, Illinois

PAGE TITLE: 2025 Pavement Condition Index Map

PROJECT DATE: Jan. 2025	INSPECTION DATE: Jul. 2025	PROJECT MANAGER: LJR	JOB NUMBER: 2023-097-AM01
DRAWING SCALE: 1"=500'	LAST MODIFIED DATE: Sep. 2025	REVISED BY: DMS	DRAWN BY: KEW
FILENAME: Rantoul National Aviation Center Airport-F. Elliott Field.dwg	LAYOUT NAME/NUMBER: PCI	PAGE NUMBER: X	